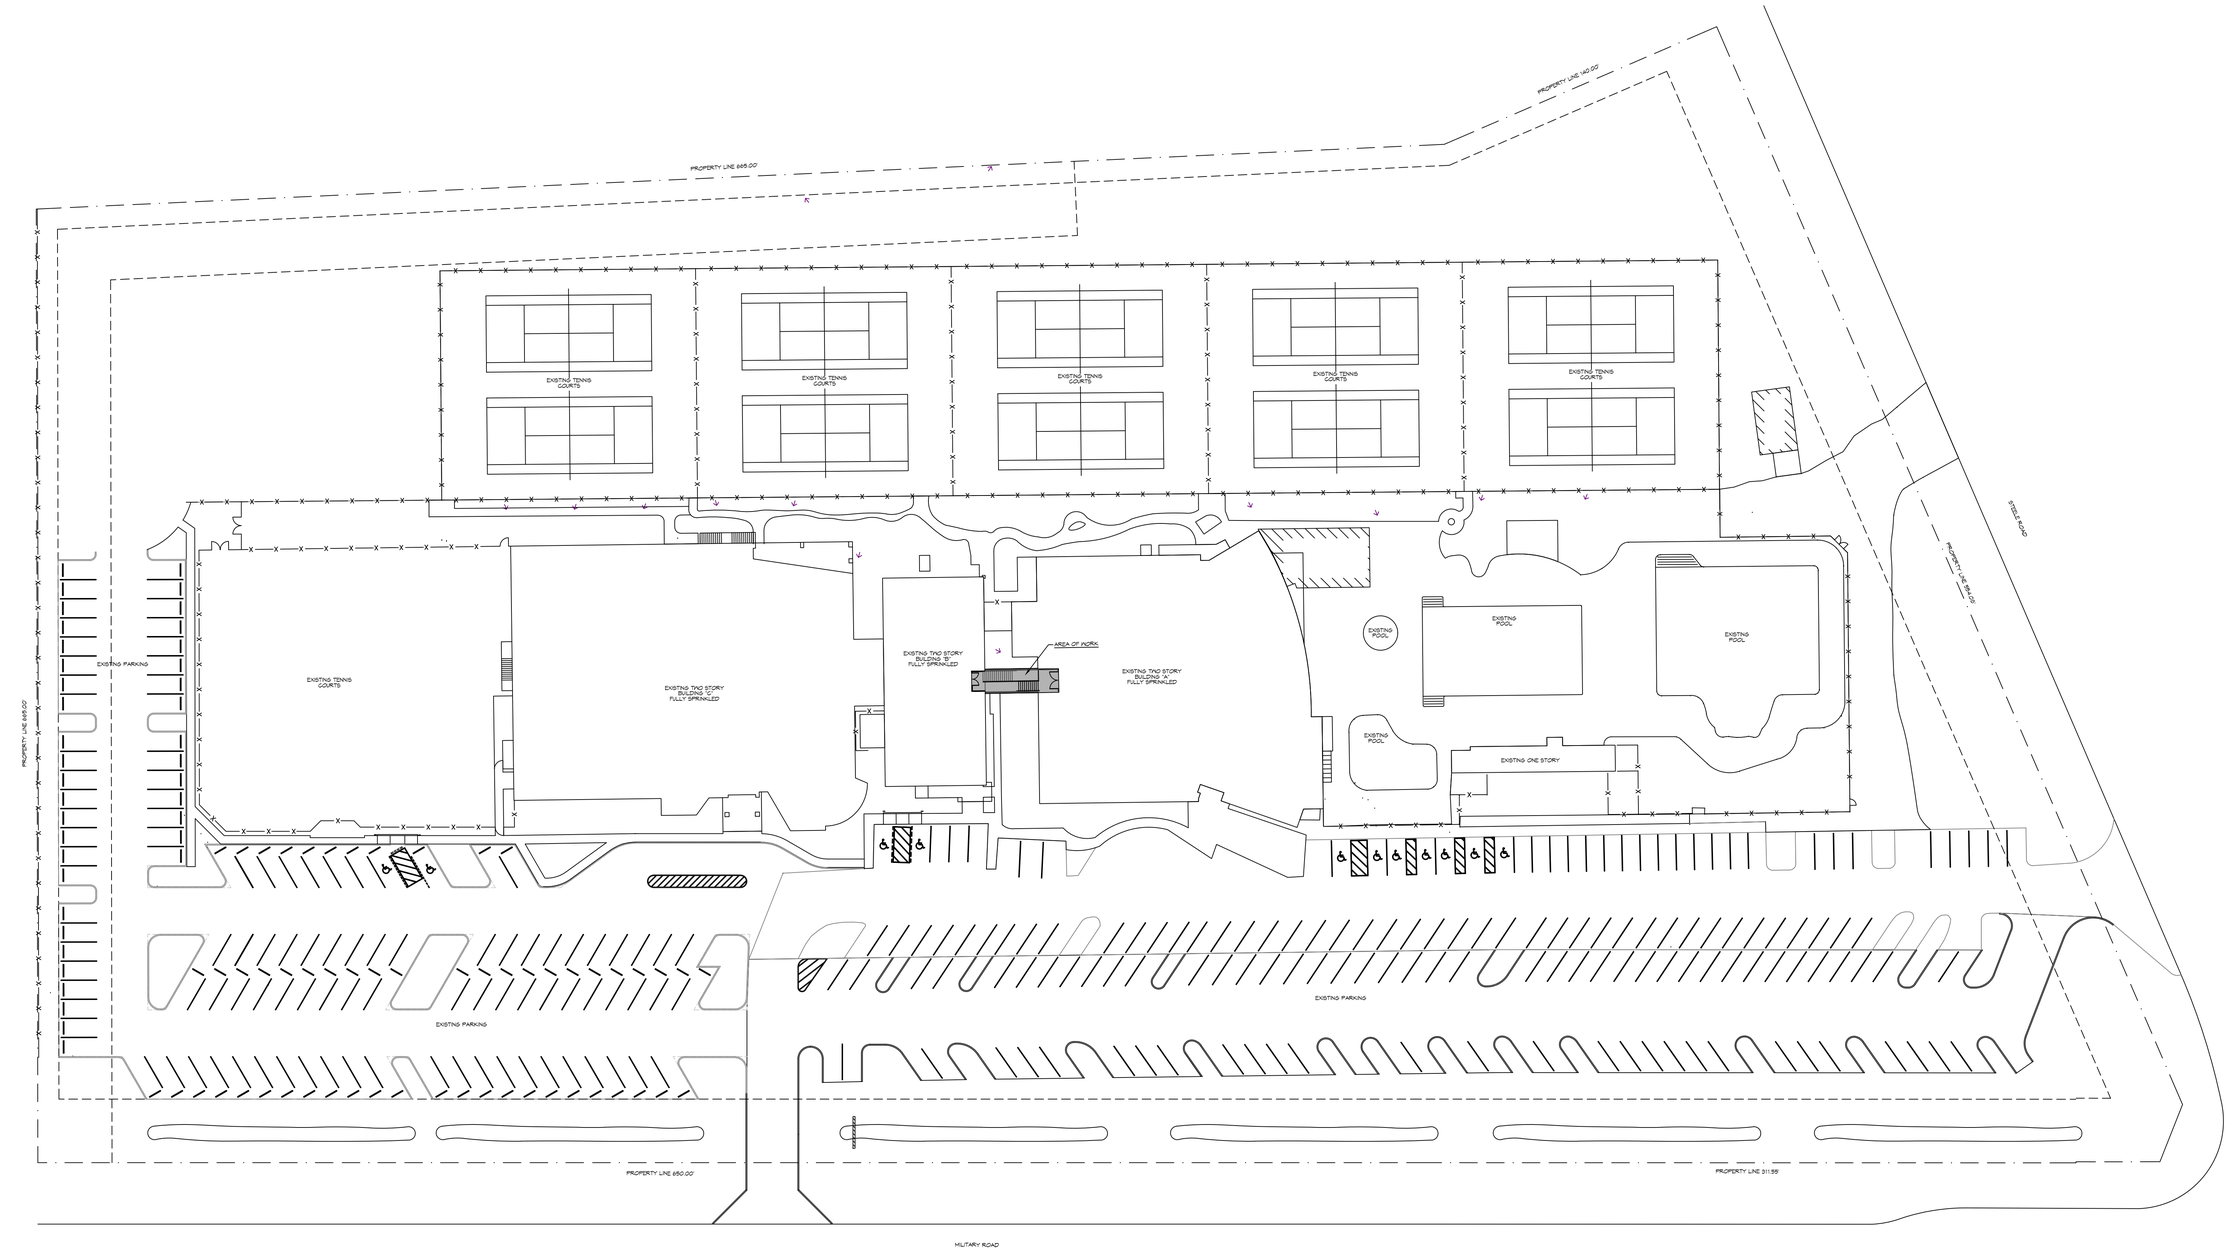


N

1 OVERALL SITE PLAN
SCALE: 1"=20'-0"

DAMMON ENGINEERING, INC.
LOUISIANA & MISSISSIPPI


Chief Engineer: Brian Mistich, PE
SSC of Louisiana, LLC
Slidell, LA 70458

www.dammonengineering.com
info@dammonengineering.com
PH: 985.649.5832


| # | DESCRIPTION | DATE |
|---|---|---|
| | | |

REVISIONS

SEAL:

**PRELIMINARY NOT FOR CONSTRUCTION**

STAIR ADDITION
CROSSGATES ATHLETIC CLUB
200 NORTH MILITARY ROAD
SLIDELL, LA.

| | |
|---|---|
| JOB No: | 2327 |
| DATE: | 08-08-24 |
| DRAWN BY: | JTL |
| CHECKED BY: | CKD |


All plans contained in this set are the property of Dammon Engineering, and may not be used in whole or in part without the express written consent of Dammon Engineering. Any use of these plans and specifications by any person or entity other than those for which they were prepared and provided without express consent of Dammon Engineering, is prohibited and is at the sole risk of the user.


SHEET TITLE:
OVERALL SITE PLAN

DRAWING NUMBER:
C101

SHEET No: 2 of 8


FILE NAME: J:\- Commercial\2327 - Cross Gates Athletic\Drawings\Current Drawings\C101 - Site Plan.dwg PLOT DATE & TIME: Thursday, August 8, 2024 1:58:02 PM