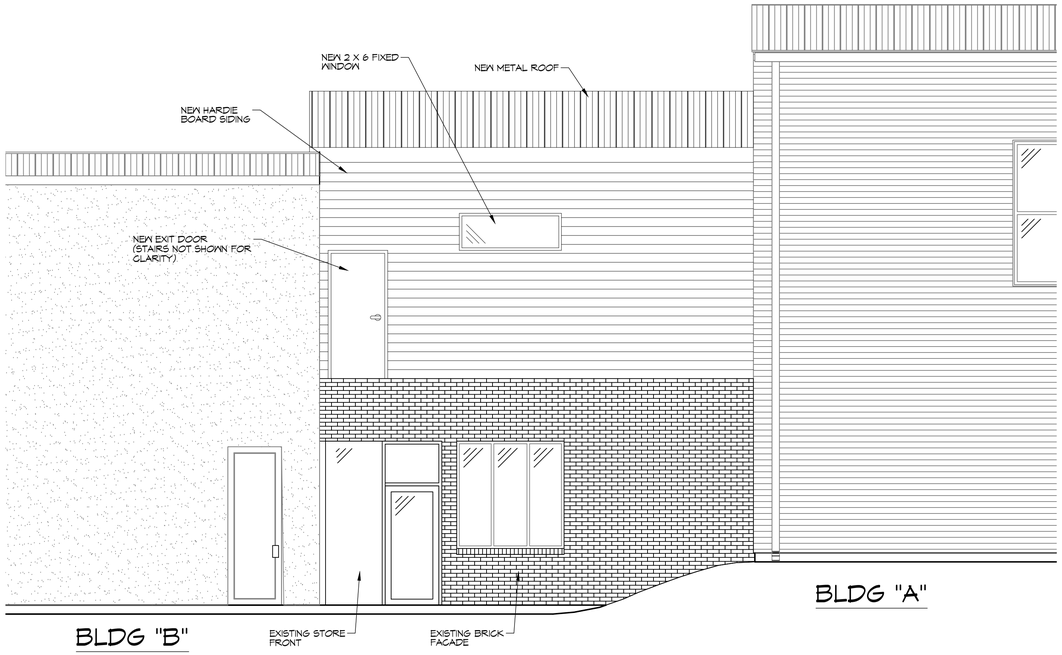

10 PARTIAL ELEVATION
SCALE: 1/4"=1'-0"

DAMMON ENGINEERING, INC.
LOUISIANA & MISSISSIPPI
www.dammonengineering.com
info@dammonengineering.com
PH: 985.649.5832
Chief Engineer: Brian Mistich, PE
554 Old Spanish Trail
Slidell, LA 70458

REVISIONS

#	DESCRIPTION	DATE

SEAL:

STAIR ADDITION
CROSSGATES ATHLETIC CLUB
200 NORTH MILITARY ROAD
SLIDELL, LA

JOB No:	23221
DATE:	09-09-2024
DRAWN BY:	CAD
CHECKED BY:	JMS

THIS SHEET DRAWING AND SPECIFICATIONS, DESIGNS AND ARRANGEMENTS REPRESENT THE PROPERTY OF DAMMON ENGINEERING, INC. AND WERE PREPARED FOR USE ON THIS PROJECT ONLY. THEY ARE NOT TO BE REPRODUCED OR ASSIGNED TO OTHERS, OR USED IN CONNECTION WITH ANY WORK OR PROJECT OTHER THAN THE SPECIFIED PROJECT FOR WHICH THEY WERE PREPARED, WITHOUT THE WRITTEN CONSENT OF DAMMON ENGINEERING, INC.

SHEET TITLE:
PARTIAL ELEVATION

DRAWING NUMBER:
A103

SHEET No: 6 of 8