FILE NAME: J:\... Commercial\Boat Stuff\Sheet Drawings\C101 — Site Plan.dwg PLOT DATE & TIME: Thursday, January 09, 2025 8:51:44 AM

PLANNING

ZONED C4 HIGHWAY COMMERCIAL
MIXED USE 1 ALTERNATE LANDSCAPING

FLOOD ZONE

FLOOD ZONE "AE11" BASE FLOOD ELEVATION PLUS TWO FEET 13.0'

BUILDING ELEVATION

EXISTING NATURAL GRADE ELEVATION = FROM 4' TO 6'
EXISTING FINISHED FLOOR ELEVATION = 6.36'

BUILDING

EXISTING BUILDING SQUARE FOOTAGE = 5652 SQ. FT.
BUSINESS = 3524 SQ. FT.
GENERAL BUSINESS = 2128 SQ. FT.

PARKING REQUIREMENTS

4.210. BUSINESS AND PROFESSIONAL OFFICES 1 SPACE FOR EACH 200 SQUARE FEET OF GROSS FLOOR AREA.

4.221. GENERAL BUSINESS, COMMERCIAL AND PERSONAL SERVICE ESTABLISHMENTS, BUT NOT INCLUDING "SUPERMARKETS" 1 SPACE PER EACH 300 SQUARE FEET OF GROSS FLOOR AREA.

18 SPACES FOR BUSINESS
7 SPACES FOR GENERAL BUSINESS
25 TOTAL PARKING SPACES REQUIRED

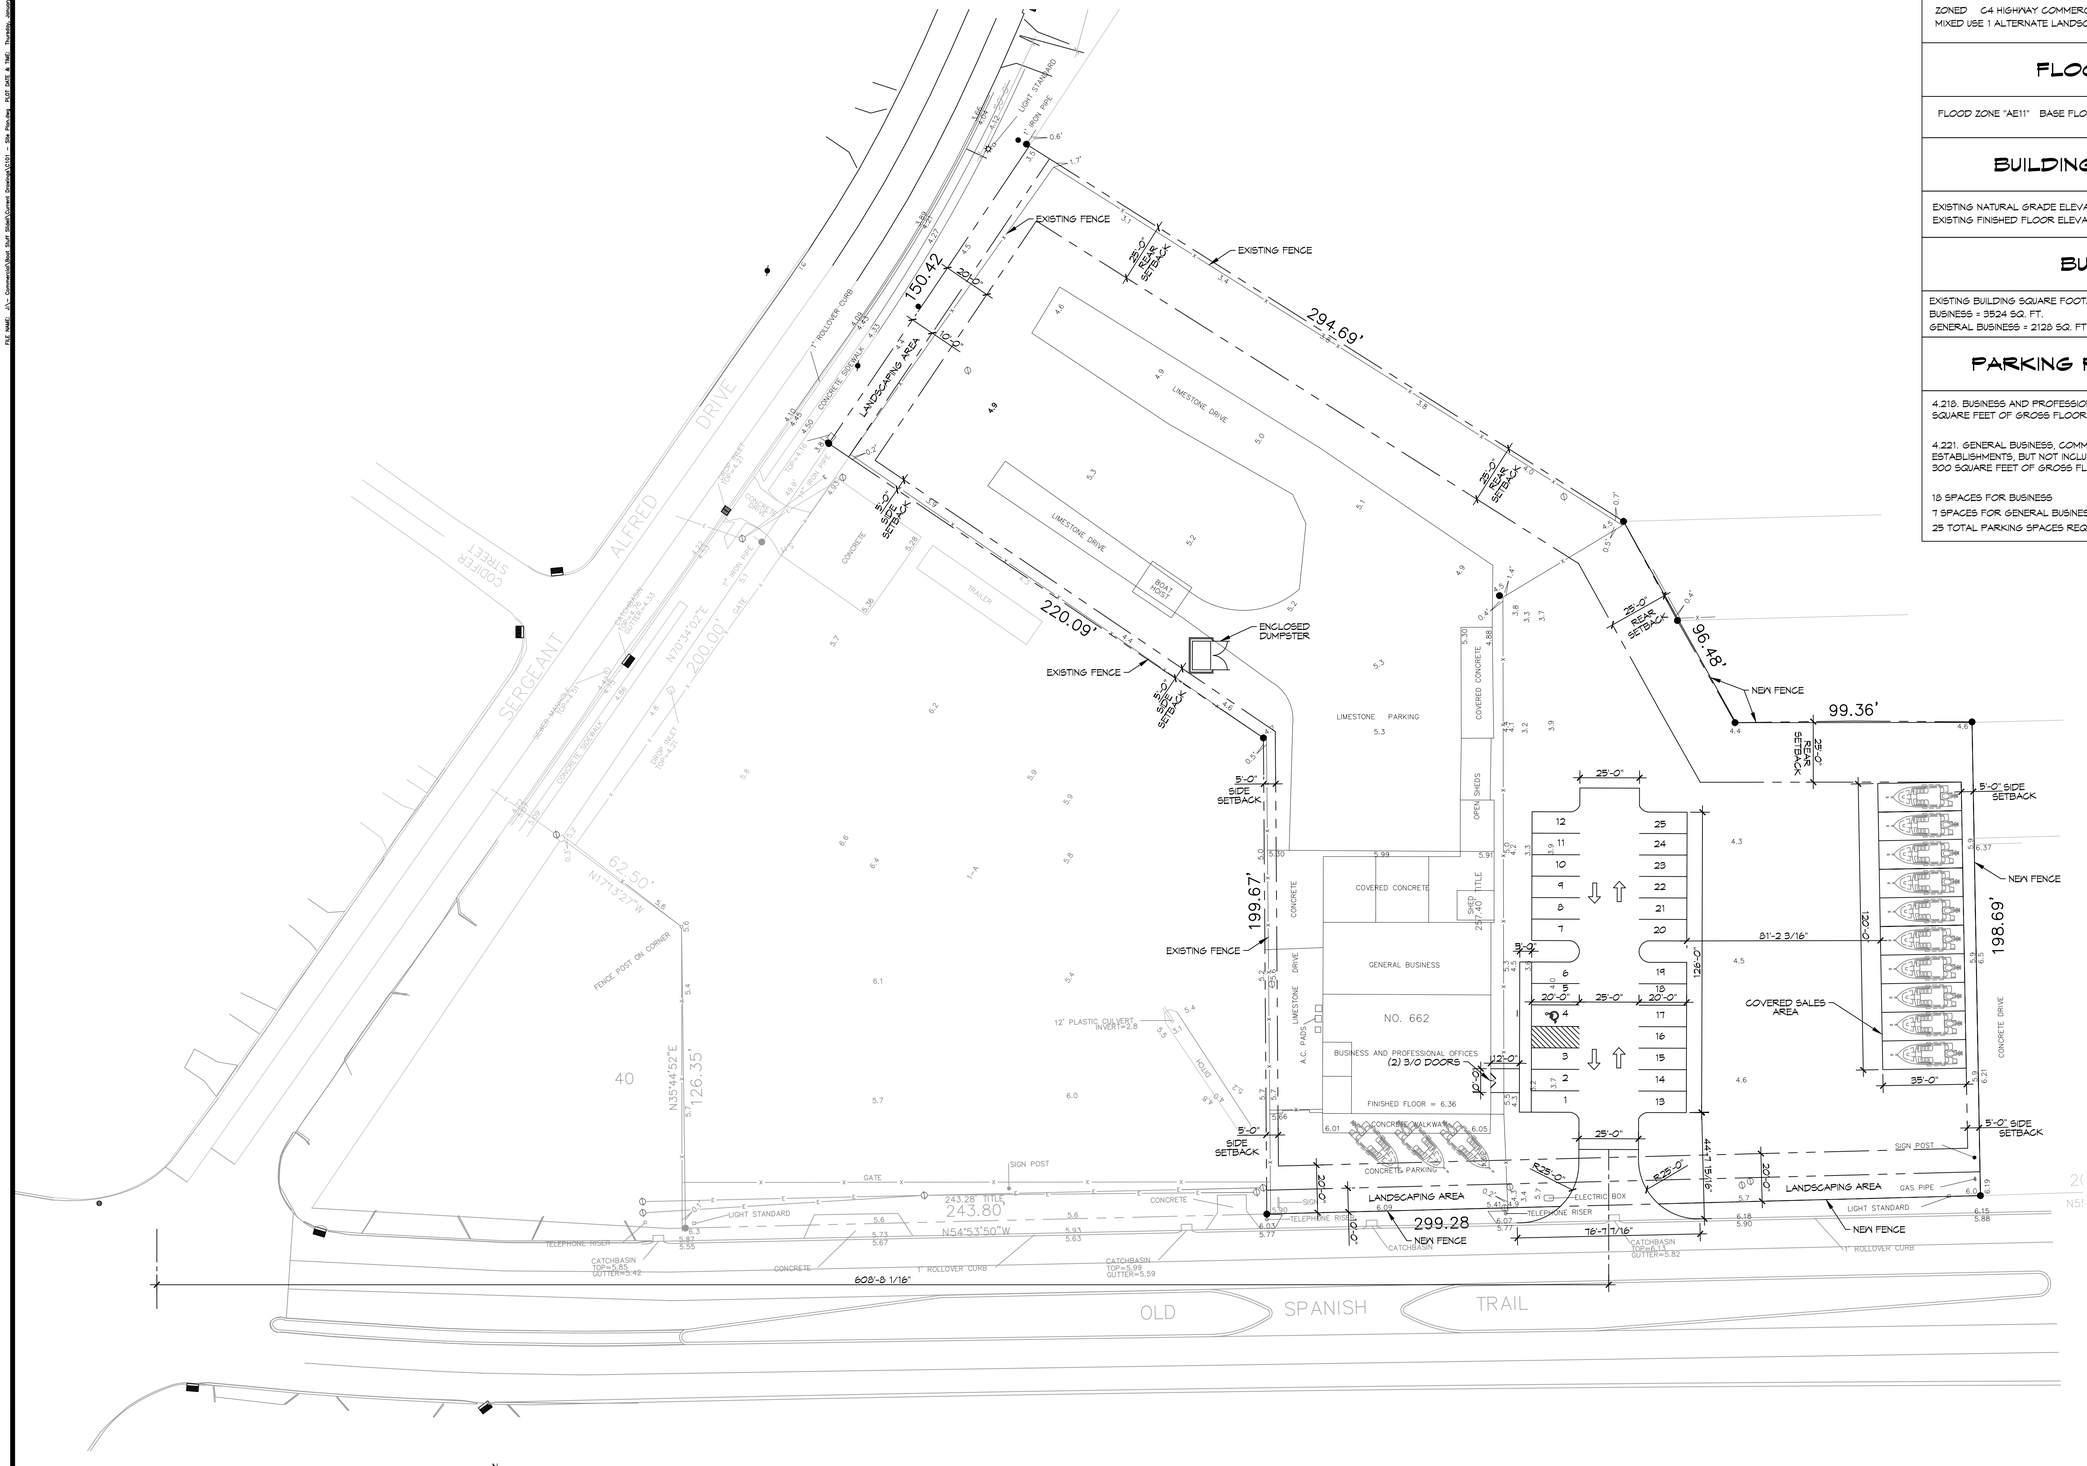

N

PROPOSED SITE PLAN

SCALE: 1" = 30'-0"

DAMMON ENGINEERING, INC.
LOUISIANA & MISSISSIPPI
www.dammonengineering.com
info@dammonengineering.com
PH: 985.649.5832

Chief Engineer: Brian Mistich, PE
554 Old Spanish Trail
Slidell, LA 70458

#	DESCRIPTION	DATE

REVISIONS

SEAL:

SITE LAYOUT

BOAT STUFF

662 OLD SPANISH TRAIL
SLIDELL, LA 70458

JOB No:	2025
DRAWN BY:	CKD
DATE:	01-22-2025
CHECKED BY:	JMS

All plans & drawings and parts & pieces, shapes and arrangements contained within are and shall remain the property of Dammon Engineering, and no part thereof shall be copied, disclosed to or used by any person, firm or corporation for any purpose whatsoever without the written permission of Dammon Engineering. Reproduction of these plans & drawings or specifications will constitute a violation of the rights of Dammon Engineering.

SHEET TITLE:
PROPOSED SITE PLAN

DRAWING NUMBER:
C101

SHEET No: 1 of 1