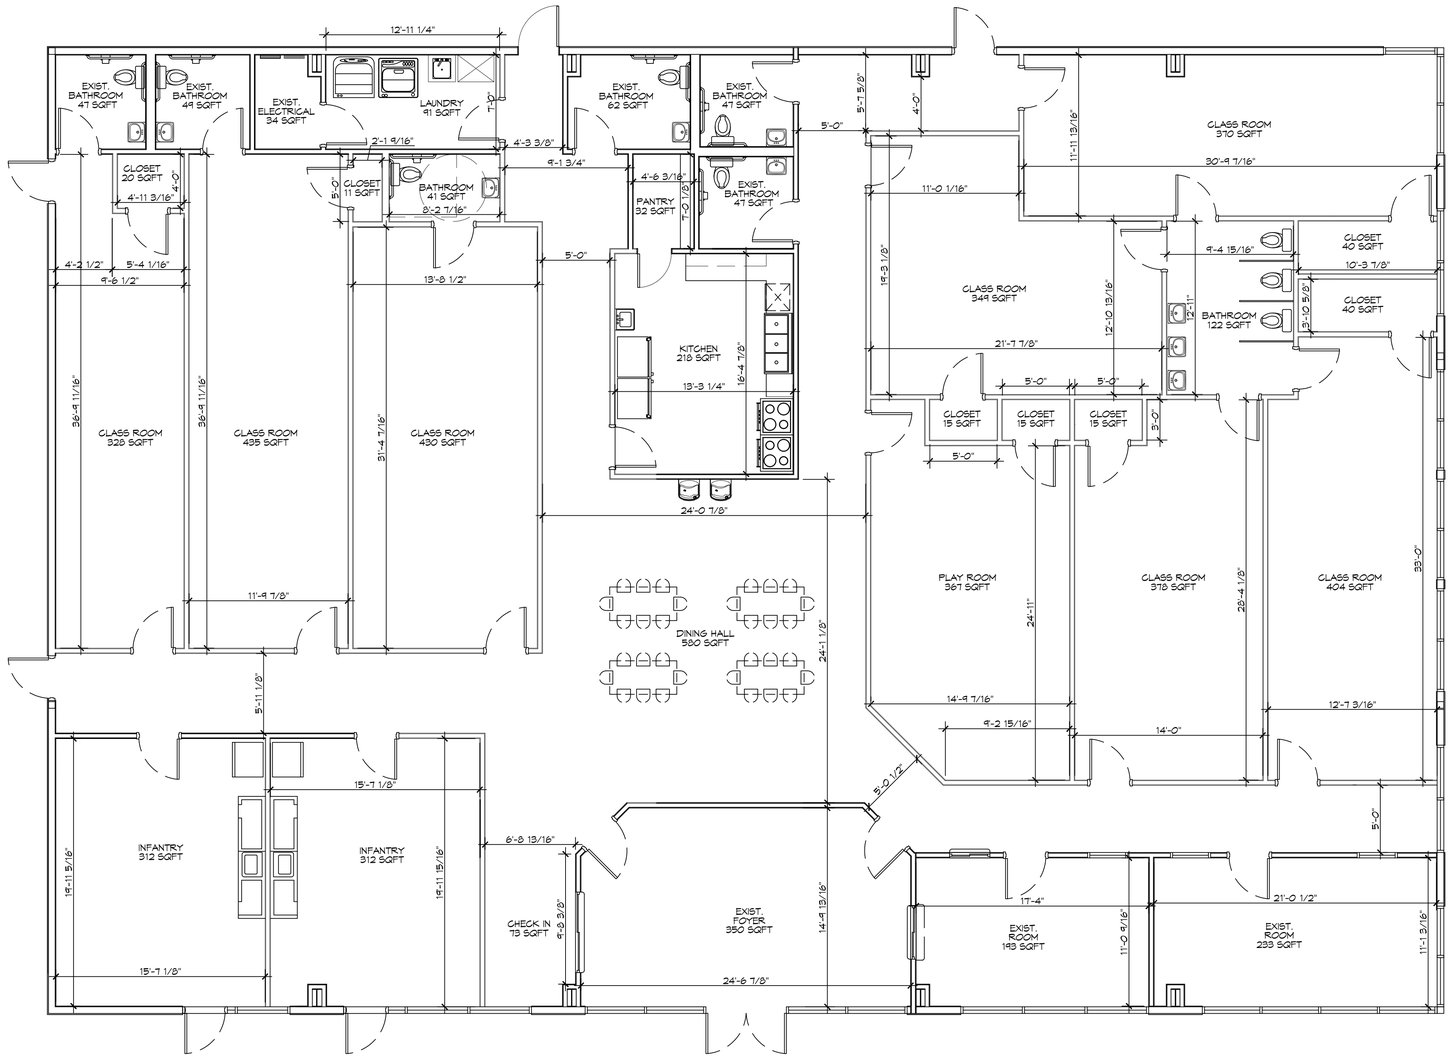

1 PROPOSED FLOOR PLAN
SCALE: 3/16"= 1'-0"

OVERALL PLAN

DAMMON ENGINEERING, INC.
LOUISIANA & MISSISSIPPI

www.dammonengineering.com
info@dammonengineering.com
PH: 985.649.3832

Chief Engineer: Brian Mistich, PE
554 Old Spanish Trail
Slidell, LA 70458

#	DESCRIPTION	DATE

REVISIONS

SEAL:

NEW DAYCARE
THREE PEAS IN A POD EARLY LEARNING CENTER

2365 GAUSE BLVD.
SLIDELL, LA 70458

JOB No:	2025	DATE:	08-01-2025
DRAWN BY:	CAD	CHECKED BY:	JMS

THIS DRAWING IS AN INSTRUMENT OF SERVICE, AND IS THE PROPERTY OF DAMMON ENGINEERING, INC. ALL REPRODUCTIONS, PUBLICATIONS, OR USE FOR OTHER PROJECTS OR PURPOSES WITHOUT WRITTEN PERMISSION OF DAMMON ENGINEERING, INC. IS PROHIBITED. ALL RIGHTS ARE RESERVED.

SHEET TITLE:
PROPOSED FLOOR PLAN

DRAWING NUMBER:
A101

SHEET No: 1 of 1