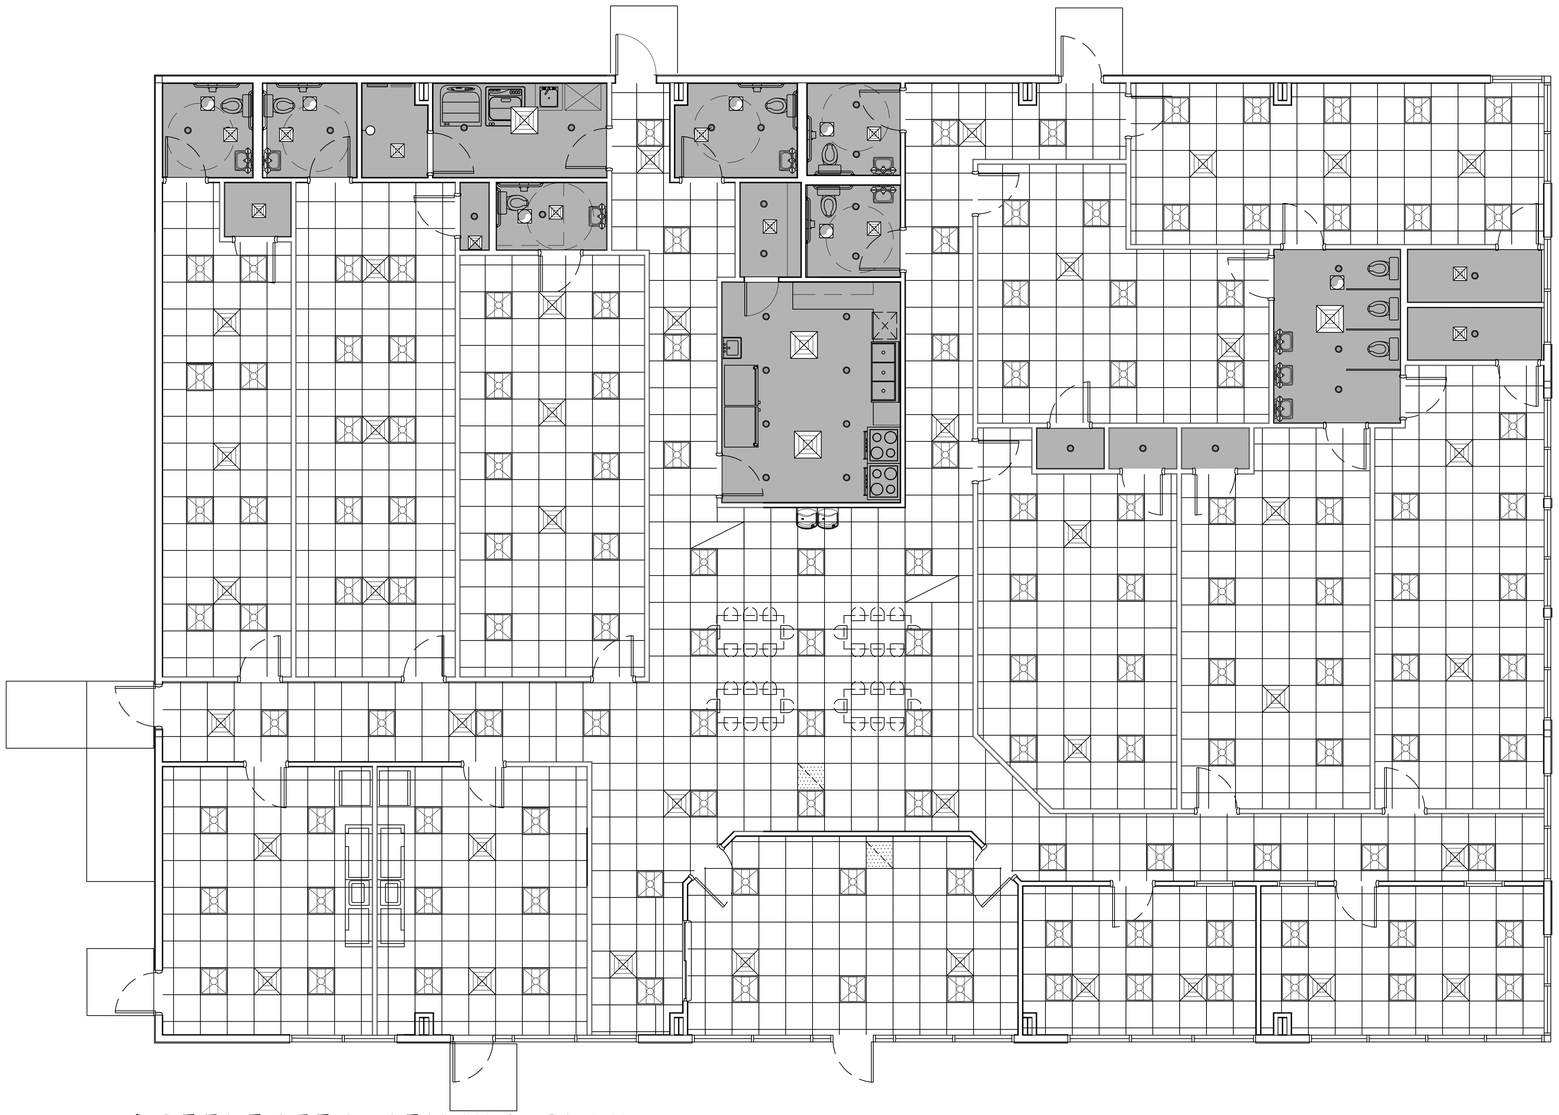

4 REFLECTED CEILING PLAN
SCALE: 1/4" = 1'-0"

REFLECTED CEILING LEGEND

- NEW 2X2 CEILING TILE
- EXIT LIGHT
- EMERGENCY LIGHT
- LED CAN LIGHT
- HOLLYWOOD LED LIGHT
- SUPPLY AIR GRILLE
- EXHAUST FAN
- 2X2 LED LIGHT FIXTURE
- RETURN AIR GRILLE

DAMMON ENGINEERING, INC.
LOUISIANA & MISSISSIPPI
www.dammonengineering.com
info@dammonengineering.com
PH: 985.649.5832
Chief Engineer: Brian Mistich, PE
5544 Highway 190 East
Slidell, LA 70458

REVISIONS

#	DESCRIPTION	DATE

SEAL:

NEW DAYCARE
THREE PEAS IN A POD EARLY LEARNING CENTER
2985 GAUSE BLVD.
SLIDELL, LA 70461

JOB No:	2517
DATE:	10-14-2025
DRAWN BY:	LJP
CHECKED BY:	JMS

THE INFORMATION, DESIGNS, DRAWINGS, SPECIFICATIONS, AND OTHER DOCUMENTS AND DATA INDICATED HEREIN, PROVIDED BY DAMMON ENGINEERING, INC., AND ARE OWNED BY DAMMON ENGINEERING, INC. AND ARE TO BE RETURNED UPON REQUEST. ALL REPRODUCTIONS OF THESE DOCUMENTS MUST BE RETURNED TO DAMMON ENGINEERING, INC. UPON REQUEST. ALL REPRODUCTIONS OF THESE DOCUMENTS MUST BEAR THE NAME OF DAMMON ENGINEERING, INC. THESE DOCUMENTS ARE TO BE USED ONLY WITH RESPECT TO WORK TO WHICH THEY HAVE BEEN PREPARED AND SHALL NOT BE USED OTHERWISE WITHOUT WRITTEN CONSENT OF DAMMON ENGINEERING, INC. THESE DOCUMENTS ARE NOT TO BE USED FOR ANY PURPOSE OTHER THAN THE PROJECT FOR WHICH THEY HAVE BEEN PREPARED AND SHALL NOT BE USED ON ANY OTHER PROJECT WITHOUT WRITTEN CONSENT OF DAMMON ENGINEERING, INC.

SHEET TITLE:
REFLECTED CEILING PLAN

DRAWING NUMBER:
A102

SHEET No: 6 of 12

FILE NAME: J:\C-Commercial\Southern Day Care\Current Drawings\A102 - Reflected Ceiling Plan.dwg DLOT DATE & TIME: Tuesday, October 14, 2025 10:19:42 AM