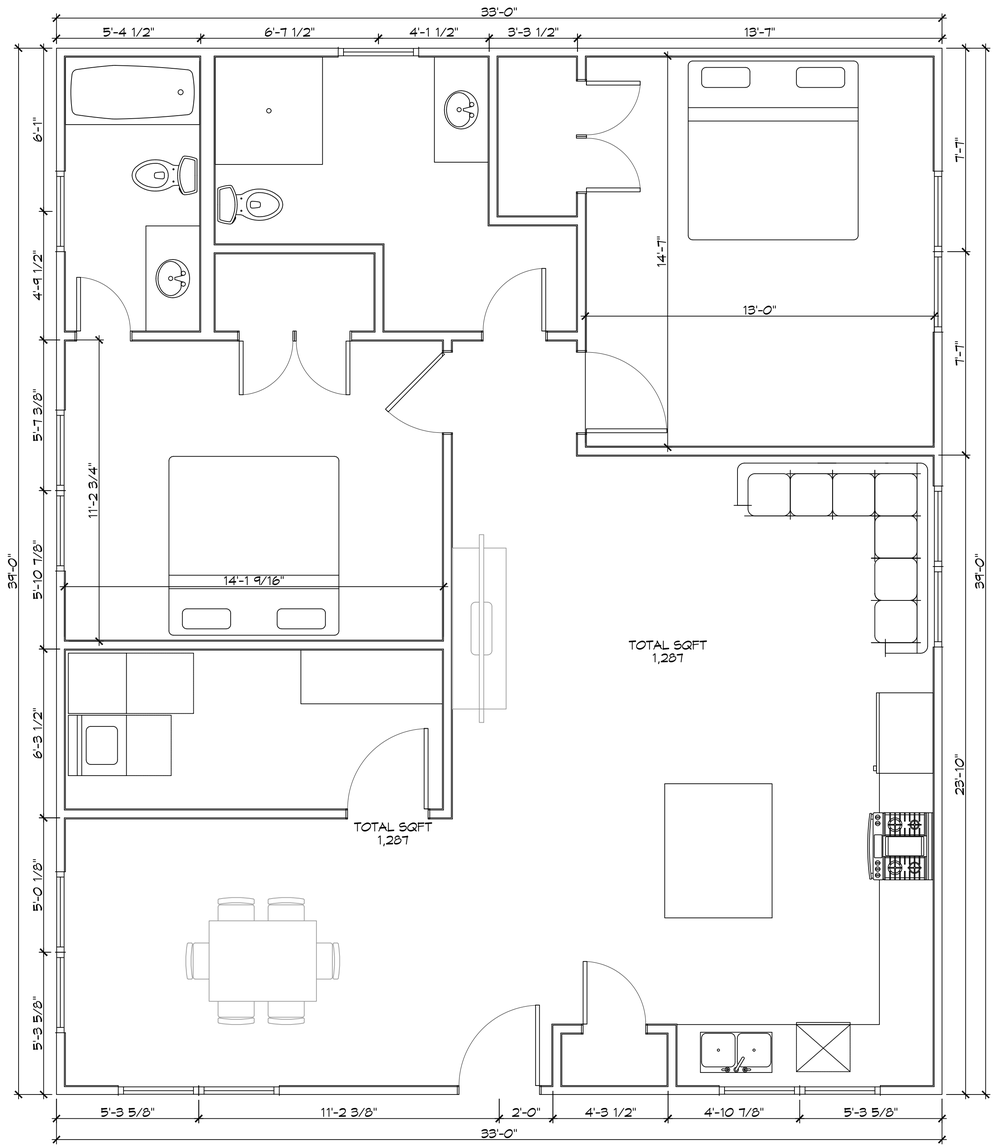

1 PROPOSED FLOOR PLAN C

SCALE: 3/8" = 1'-0"

DAMMON ENGINEERING, INC.

LOUISIANA & MISSISSIPPI

Chief Engineer: Brian Mistich, PE
5547 Highway 77
Sulphur, LA 70665

www.dammonengineering.com
info@dammonengineering.com
PH: 985.649.5832

#	DESCRIPTION	DATE

REVISIONS

SEAL:

NEW HOUSE PLAN

BOBBY HARRISON

JOB No: | DATE: 02-24-2026

DRAWN BY: CSD | CHECKED BY: BAM

The design shown on this drawing is the property of Dammon Engineering, and may only be used for the job for which it was prepared. Any other use, or any use of any part of this design without the express written consent of Dammon Engineering, is prohibited. It is the intent of Dammon Engineering that this design be used only on the project for which it was prepared and developed, and not for use on any other project.

SHEET TITLE:
FLOOR PLAN

DRAWING NUMBER:

A101

SHEET No: 8 of 12

FILE NAME: J:\- Foundations or Structural Only\Bobby Harrison\Current Drawings\A101 - Floor Plan.dwg PLOT DATE & TIME: Tuesday, February 24, 2026 12:43:26 PM