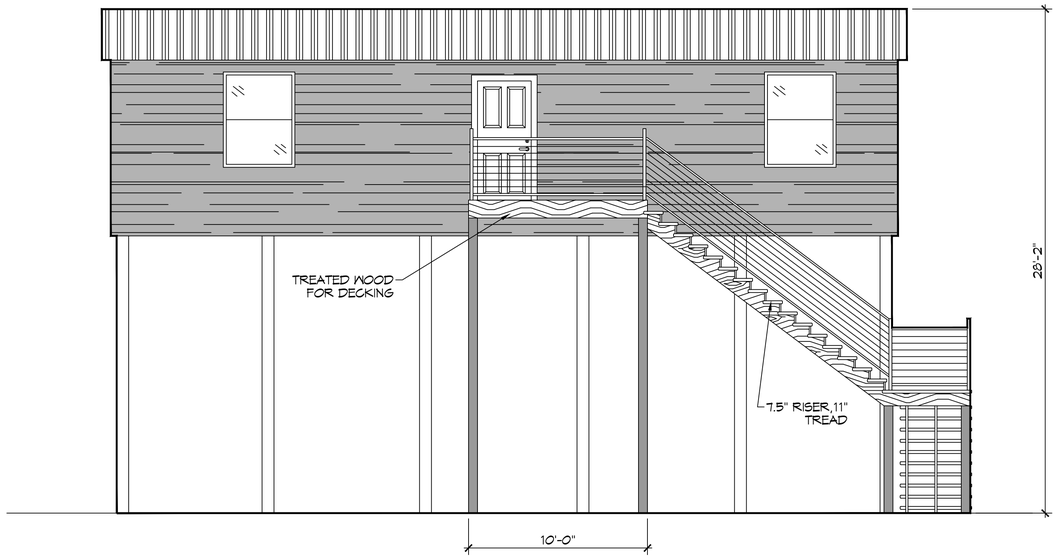

5 FRONT ELEVATION PLAN
SCALE: 1/4" = 1'-0"

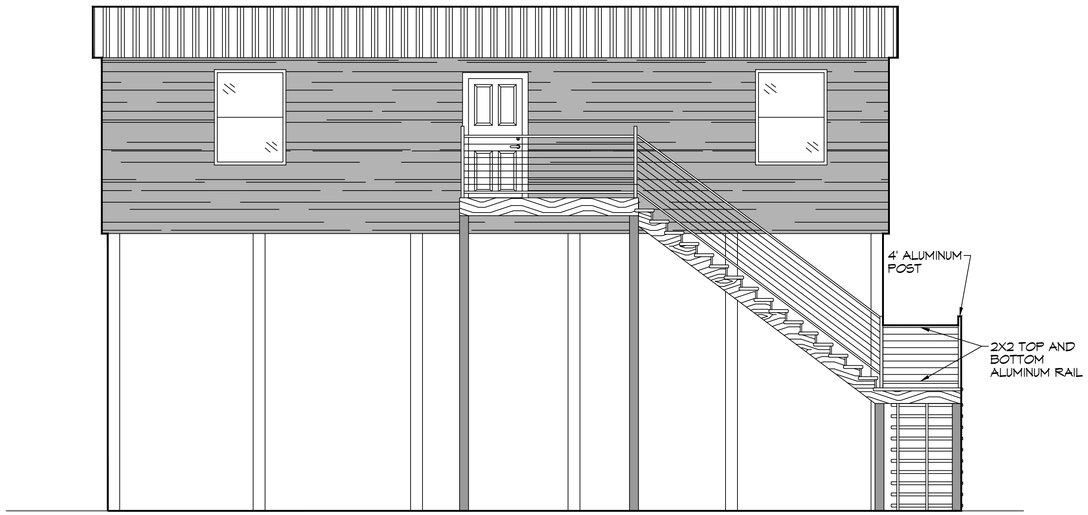

6 REAR ELEVATION PLAN
SCALE: 1/4" = 1'-0"

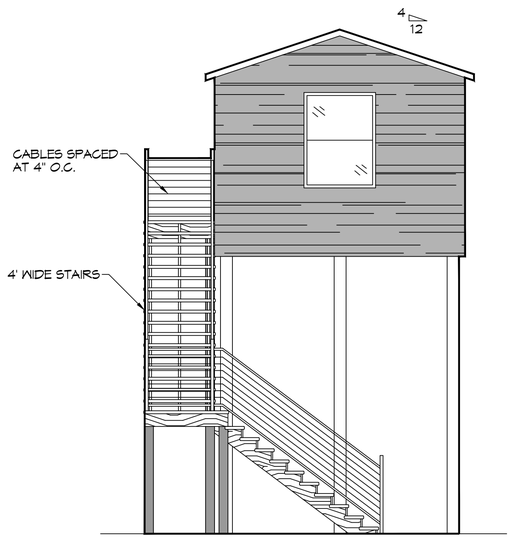

7 RIGHT ELEVATION PLAN
SCALE: 1/4" = 1'-0"

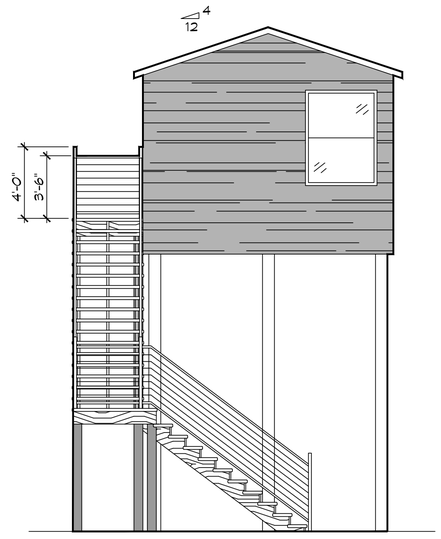

8 LEFT ELEVATION PLAN
SCALE: 1/4" = 1'-0"

DAMMON ENGINEERING, INC.
LOUISIANA & MISSISSIPPI

www.dammonengineering.com
info@dammonengineering.com
PH: 985.649.5832

Chief Engineer: Brian Mistich, PE
5647 Highway 77 South
Slidell, LA 70458

#	DESCRIPTION	DATE

REVISIONS

SEAL:

CHRIS GIORDANO

405 4TH AVENUE
PASS CHRISTIAN MS, 39571

JOB No:	
DATE:	01-16-2025
DRAWN BY:	LJP
CHECKED BY:	BAK

THIS DOCUMENT, THE IDEAS AND DESIGNS INCORPORATED HEREIN, AS AN INSTRUMENT OF PROFESSIONAL SERVICE, IS THE PROPERTY OF DAMMON ENGINEERING, INC. AND SHALL NOT BE USED FOR ANY PURPOSE NOT SPECIFICALLY AGREED TO IN WRITING BY DAMMON ENGINEERING, INC. ALL REPRODUCTIONS OF THIS DOCUMENT, IN WHOLE OR IN PART, MUST BEAR A LEGEND OF OWNERSHIP AND RESERVATION OF RIGHTS IN THE PROPERTY OF DAMMON ENGINEERING, INC. THIS DOCUMENT HAS BEEN PREPARED FOR THE PROJECT SPECIFIED HEREIN AND MAY NOT BE USED FOR OTHER PROJECTS OR EXTENSIONS OF THE PROJECT SPECIFIED HEREIN WITHOUT WRITTEN CONSENT OF DAMMON ENGINEERING, INC.

SHEET TITLE:
ELEVATION PLAN

DRAWING NUMBER:
A102

SHEET No: 4 of 6