DESIGN CRITERIA

THE CONSTRUCTION FOR SAID RESIDENCE, WHERE Vult WIND SPEED IS 150 MILES PER HOUR, WIND EXPOSURE ZONE D, RISK CATEGORY II, IS DESIGNED IN ACCORDANCE WITH: AMERICAN FOREST AND PAPER ASSOCIATION (AF&PA) WOOD FRAME CONSTRUCTION MANUAL FOR ONE AND TWO FAMILY DWELLINGS (WFCM) 2001 EDITION AS WELL AS THE INTERNATIONAL RESIDENTIAL CODE (IRC) 2021 EDITION

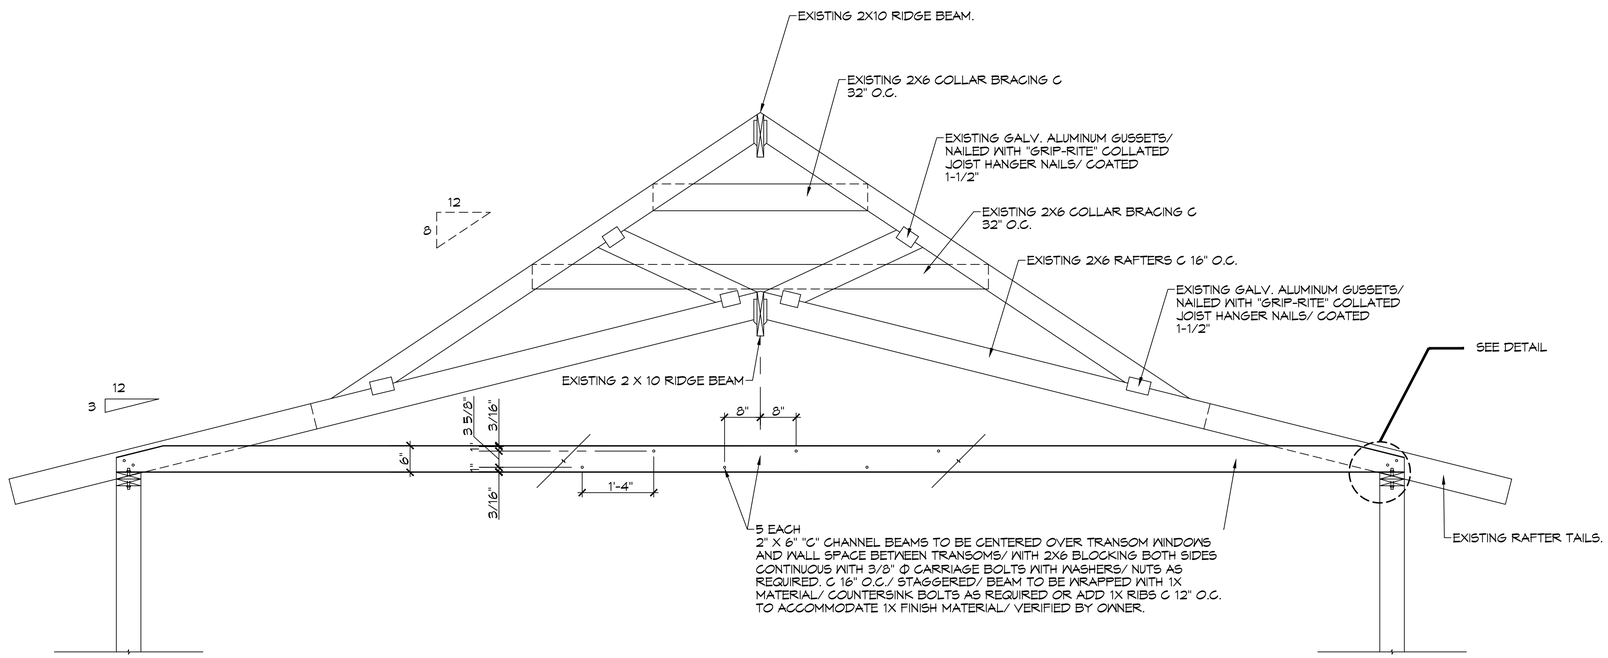

1 EXISTING CROSS SECTION WITH ADDED HORIZONTAL INTERMEDIATE "C" CHANNEL BEAMS (5 EACH)
SCALE: 3/4" = 1'-0"

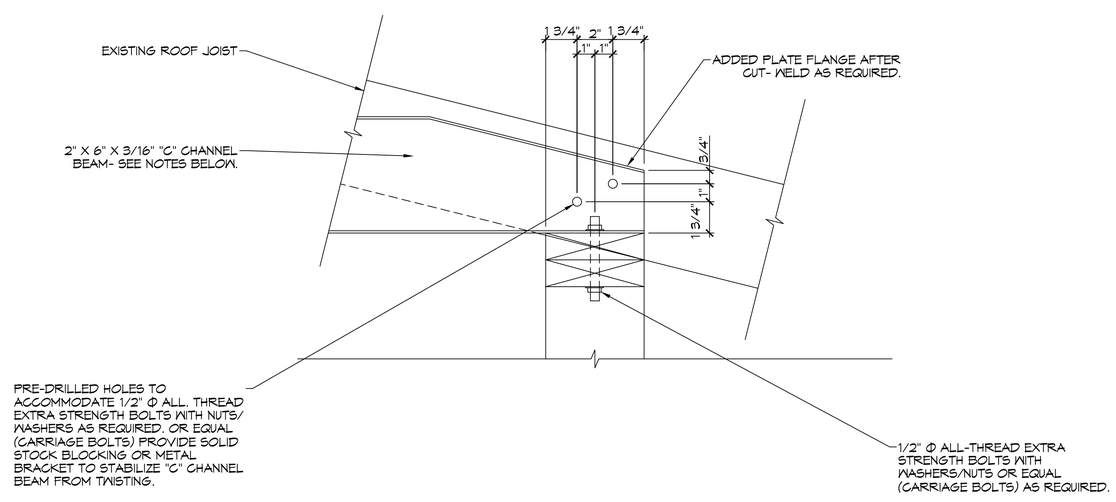

2 DETAIL
SCALE: 3" = 1'-0"

DAMMON ENGINEERING, INC.
LOUISIANA & MISSISSIPPI
www.dammonengineering.com
info@dammonengineering.com
PH: 985.649.5832
Chief Engineer: Brian Mistich, PE
5545 Highway 190 East
Slidell, LA 70458

#	DESCRIPTION	DATE

REVISIONS

SEAL:

BRIAN A. MISTICH
LICENSED PROFESSIONAL
ENGINEER
20971
STATE OF MISSISSIPPI

TIM AND DEBRA NORTON

419 SANDY HOOK DRIVE
PASS CHRISTIAN MS. 39571

JOB No:	
DATE:	01-23-2025
DRAWN BY:	LJP
CHECKED BY:	BAM

These plans and specifications are copyrighted documents. Dammon Engineering, Inc. and shall remain the property of Dammon Engineering, Inc. The reproduction, alteration or distribution of these plans and specifications without written consent of Dammon Engineering, Inc. is a violation of applicable state and federal laws. Title to the property for which these plans and specifications are prepared or acquired under this contract is held by Dammon Engineering, Inc. until payment in full of all monies due to Dammon Engineering, Inc. has been received.

SHEET TITLE:
ADDITIONAL BEAMS

DRAWING NUMBER:
A101

SHEET No: 1 of 1

FILE NAME: J:\C - Foundations w Structural Only\Chris Gordon\Dwgs for Beam\A101 - Floor Plan.dwg PLOT DATE & TIME: Tuesday, January 28, 2025 2:09:43 PM