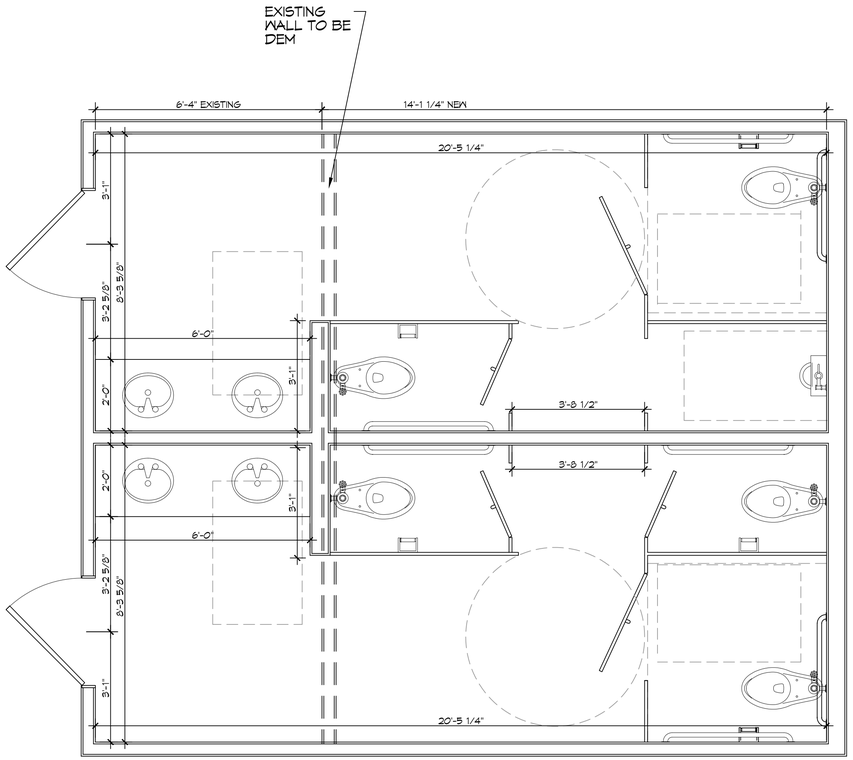

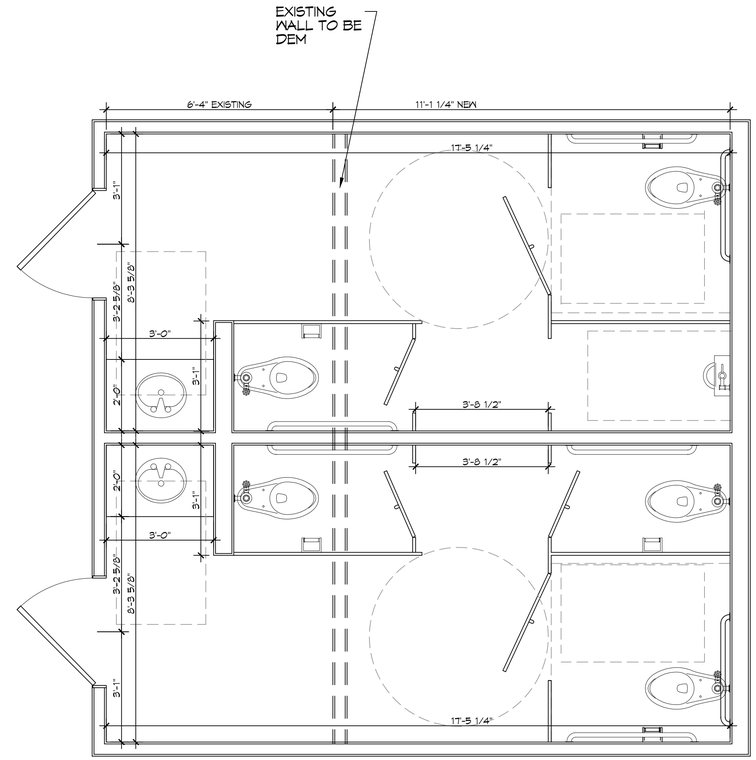

1 PROPOSED FLOOR PLANS
SCALE: 1/2" = 1'-0"

DAMMON ENGINEERING, INC.
LOUISIANA & MISSISSIPPI

Chief Engineer: Brian Mistich, PE
5544 Highway 77 Suite 1
Slidell, LA 70458
www.dammonengineering.com
info@dammonengineering.com
PH: 985.649.5832

#	DESCRIPTION	DATE

REVISIONS

SEAL:

NEW ADA RESTROOM
ELKS LODGE
34212 ELKS ROAD
SLIDELL LOUISIANA 70460

JOB No: 2400 | DATE: 01-30-2024
DRAWN BY: SA | CHECKED BY: CKD

The drawings, specifications, plans, designs, and ideas contained herein are the property of Dammon Engineering, and are not to be reproduced, shared, or used for any other purpose than that for which they were prepared and delivered, without written consent of Dammon Engineering. Any reproduction or distribution of these documents or any part thereof, without written consent of Dammon Engineering, is prohibited.

SHEET TITLE:
FLOOR PLAN, ELECTRICAL PLAN, FINISH FLOOR PLAN, ELEVATIONS

DRAWING NUMBER:
A101

SHEET No: 1 of # 1

FILE NAME: J:\- Foundation or Structural Only\Elks Lodge Slidell_Bonny\Current Drawing\A101 - Floor Plan.dwg PLOT DATE & TIME: Thursday, August 29, 2024 1:53:53 AM