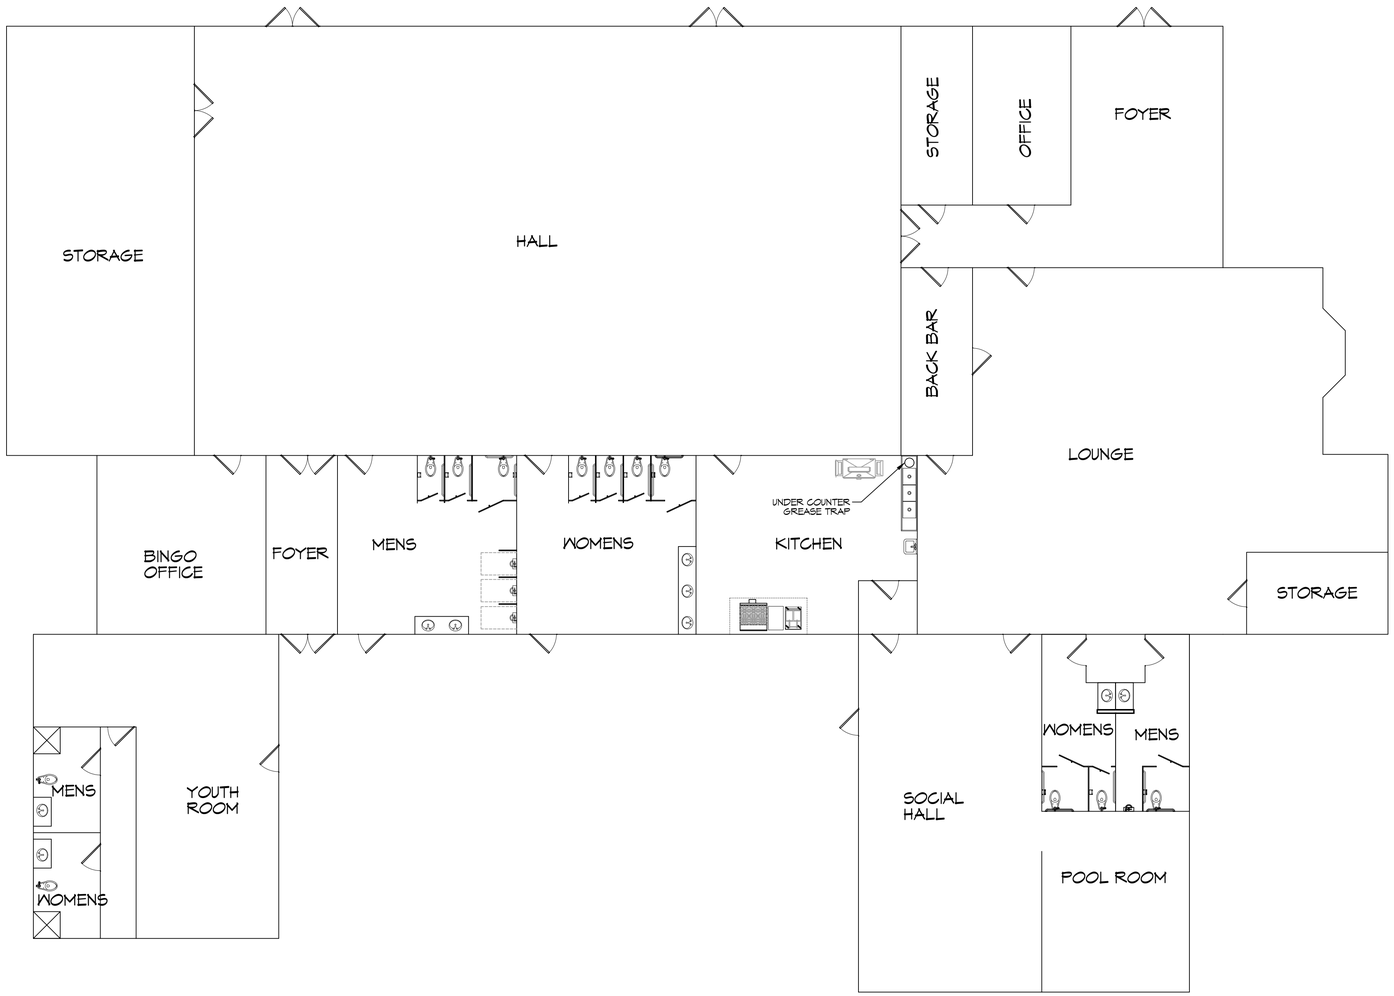

N

1 FLOOR PLAN
SCALE: 1/8" = 1'-0"

DAMMON ENGINEERING, INC.
LOUISIANA & MISSISSIPPI

Chief Engineer: Brian Mistich, PE
5544 Highway 77
Sidell, LA 70458

www.dammonengineering.com
info@dammonengineering.com
PH: 985.649.5832

#	DESCRIPTION	DATE

REVISIONS

SEAL:

BUILDING LAYOUT
ELKS LODGE
34212 ELKS ROAD
SLIDELL LOUISIANA 70460

JOB No: 2025
DATE: 08-13-2025
DRAWN BY: CAD
CHECKED BY: BAM

THE DRAWINGS, SPECIFICATIONS AND OTHER DOCUMENTS PREPARED BY DAMMON ENGINEERING, INC. ARE AN INSTRUMENT OF SERVICE AND ARE THE PROPERTY OF DAMMON ENGINEERING, INC. AND WHEN PROPERLY PRINTED, SHALL BE THE PROPERTY OF THE OWNER FOR THE PROJECT FOR WHICH THEY WERE PREPARED. THEY MAY NOT BE USED FOR OTHER PROJECTS OR ADDITIONS TO THIS PROJECT BY ANYONE OTHER THAN DAMMON ENGINEERING, INC. WITHOUT WRITTEN CONSENT OF DAMMON ENGINEERING, INC.

SHEET TITLE:
FLOOR PLAN

DRAWING NUMBER:
A101

SHEET No: 1 of # 1

FILE NAME: J:\- Foundations or Structural Only\Elks Lodge Slidell Jimmy\New Treatment Plant\Working drawings\A101 - Floor Plan.dwg PLOT DATE & TIME: Wednesday, August 13, 2025 3:39:41 AM