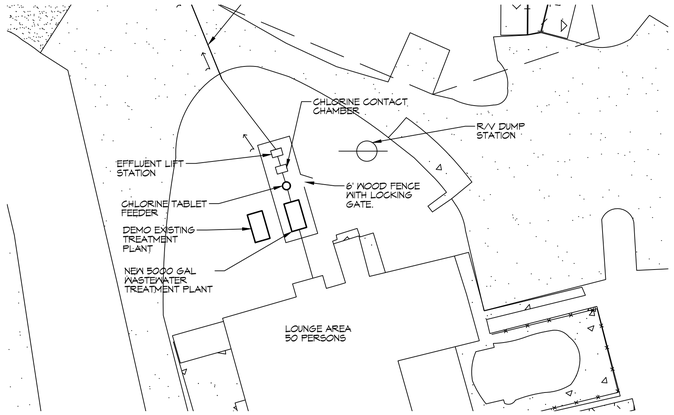

N

2 TREATMENT PLANT PLAN

SCALE: 1/32" = 1'-0"

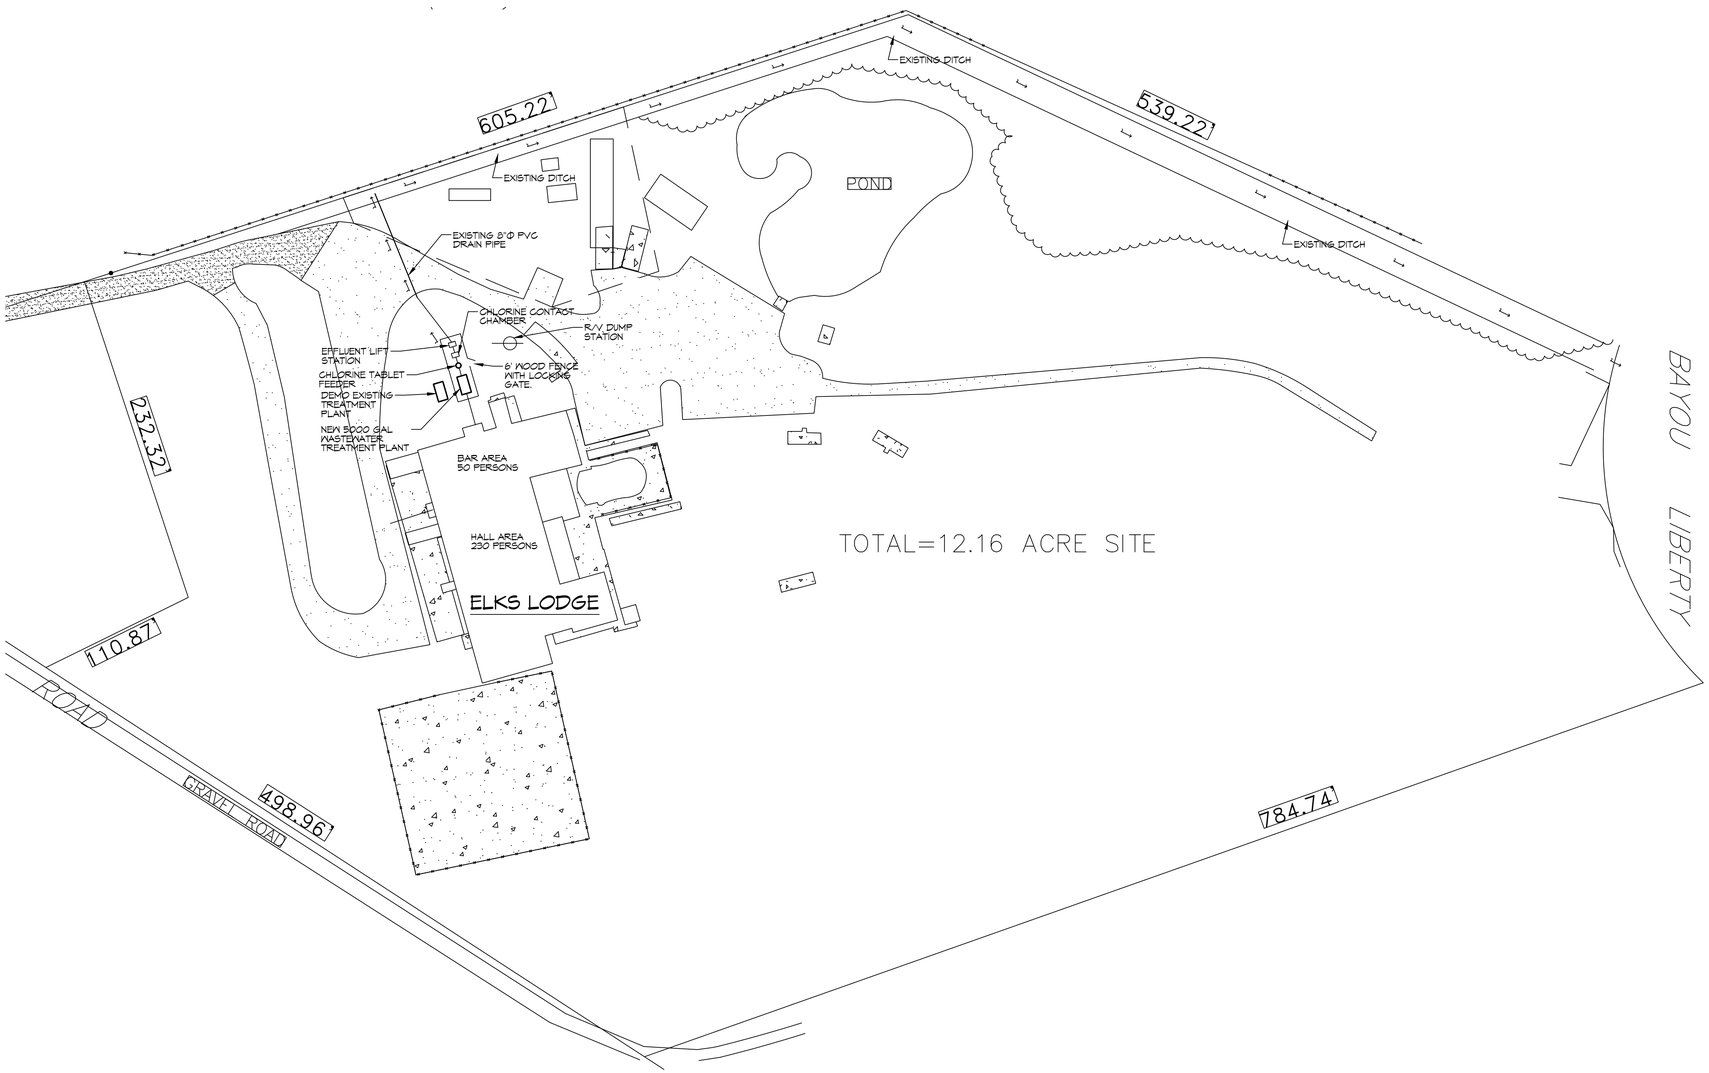

N

1 SITE PLAN

SCALE: 1" = 50'-0"

DAMMON ENGINEERING, INC.
LOUISIANA & MISSISSIPPI

www.dammonengineering.com
info@dammonengineering.com
PH: 985.649.5832

Chief Engineer: Brian Mistich, PE
554 Old Spanish Trail
Slidell, LA 70458

#	DESCRIPTION	DATE

REVISIONS

SEAL:

STATE OF LOUISIANA
BRIAN A. MISTICH
License No. 30187
PROFESSIONAL ENGINEER

NEW 5000 GAL TREATMENT PLANT

ELKS LODGE

34212 ELKS ROAD
SLIDELL LOUISIANA 70460

JOB No:	2025
DATE:	8-19-2025
DRAWN BY:	CKD
CHECKED BY:	BAM

This set of drawings and specifications, whether on paper or electronic, is the sole and exclusive property of Dammon Engineering, and shall remain such. Any reproduction, in whole or in part, without the express written consent of Dammon Engineering, is prohibited. Any alteration of these drawings and specifications without the express written consent of Dammon Engineering, is prohibited and shall be at the sole risk of the person or entity making such alteration.

SHEET TITLE:
SITE PLAN & NEW 5000 GAL TREATMENT PLANT PLAN

DRAWING NUMBER:

C101

SHEET No: 1 of # 2

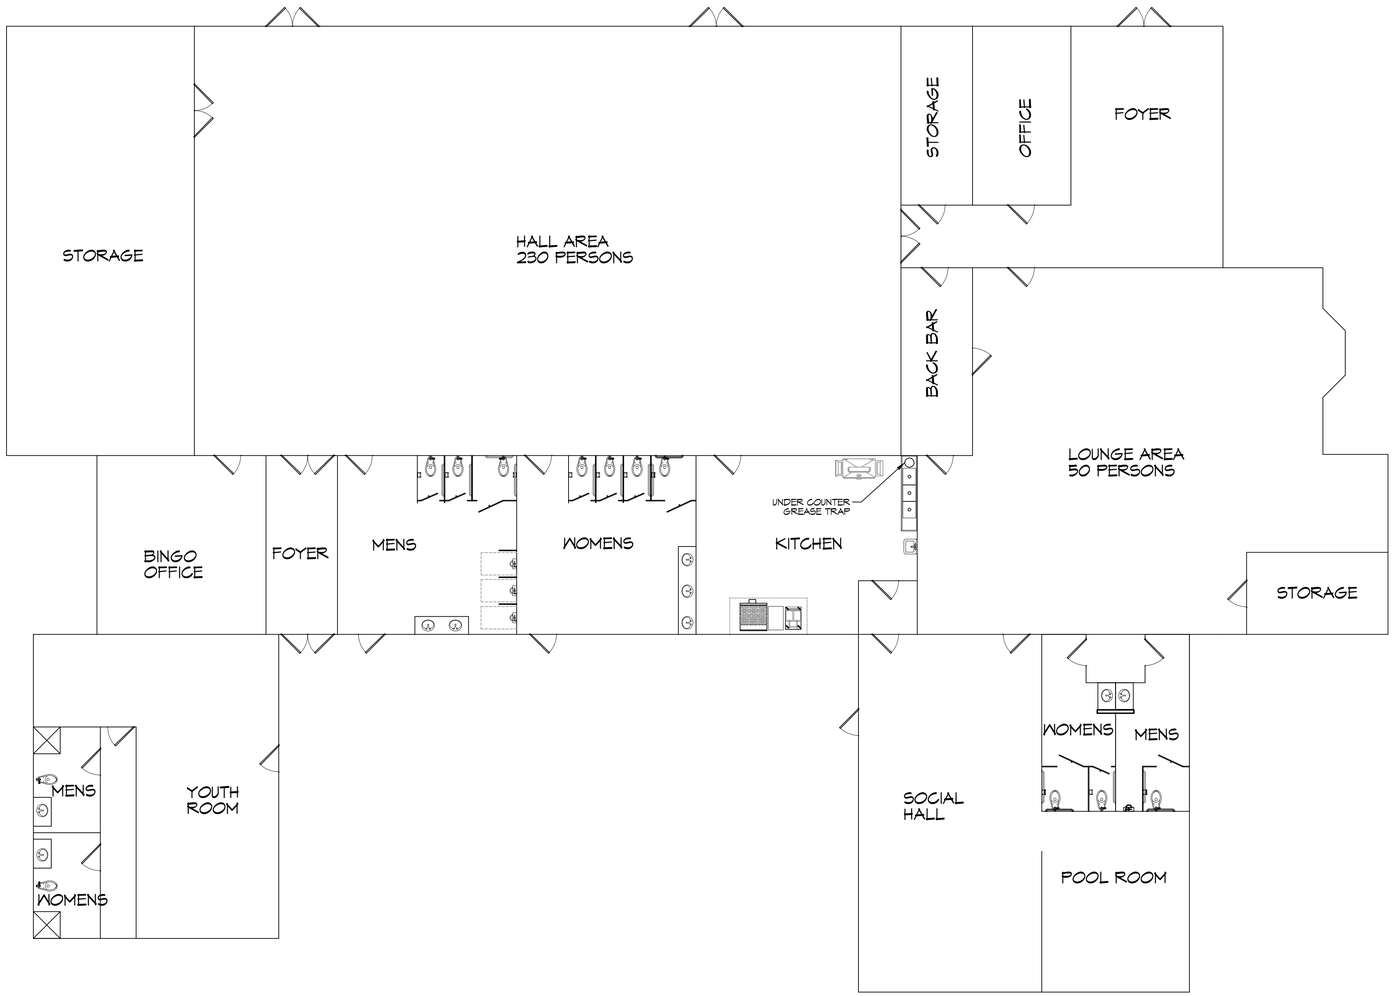

N

3 FLOOR PLAN

SCALE: 1/8" = 1'-0"

DAMMON ENGINEERING, INC.
LOUISIANA & MISSISSIPPI

Chief Engineer: Brian Mistich, PE
5544 Highway 70
Slidell, LA 70458

www.dammonengineering.com
info@dammonengineering.com
PH: 985.649.5832

#	DESCRIPTION	DATE

REVISIONS

SEAL:

STATE OF LOUISIANA
BRIAN A. MISTICH
License No. 30187
PROFESSIONAL ENGINEER

NEW 5000 GAL TREATMENT PLANT
ELKS LODGE

34212 ELKS ROAD
SLIDELL LOUISIANA 70460

JOB No: 2025
DATE: 8-19-2025
DRAWN BY: CJC
CHECKED BY: BAM

THIS DRAWING IS THE PROPERTY OF DAMMON ENGINEERING, INC. AND MUST BE RETURNED UPON REQUEST. THE REPRODUCTION, IN WHOLE OR IN PART, OR USE OF THIS DESIGN OR DRAWING WITHOUT WRITTEN CONSENT OF DAMMON ENGINEERING, INC. IS PROHIBITED. ANY PERSON OR FIRM HAVING THIS DRAWING IN THEIR POSSESSION OR CONTROL WITHOUT WRITTEN CONSENT OF DAMMON ENGINEERING, INC. SHALL BE LIABLE FOR ANY DAMAGES RESULTING FROM THEIR USE.

SHEET TITLE:
FLOOR PLAN

DRAWING NUMBER:
A101

SHEET No: 2 of # 2

FILE NAME: J:\- Foundations or Structural Only\Elks Lodge Slidell_Jimmy\New Treatment Plant\Working drawings\A101 - Floor Plan.dwg PLOT DATE & TIME: Tuesday, August 19, 2025 7:15:43 AM