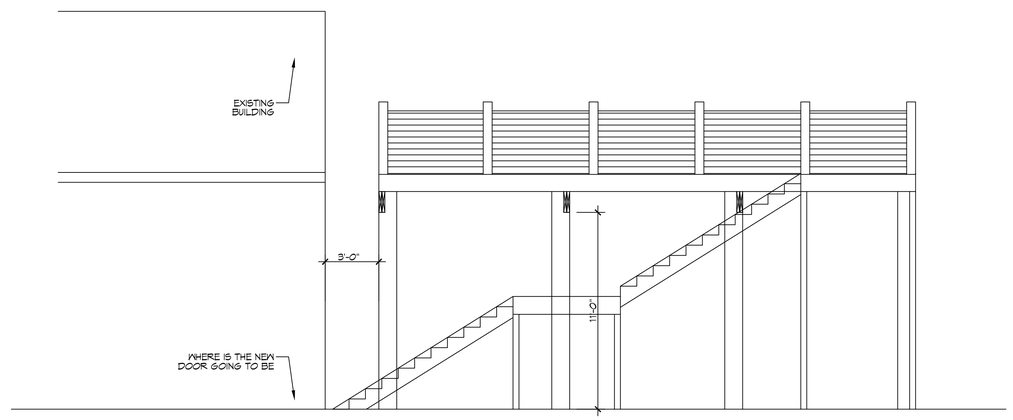

1 OBSERVATION DECK LEFT ELEVATION
SCALE: 1/4" = 1'-0"
FRAMING

DAMMON ENGINEERING, INC.
LOUISIANA & MISSISSIPPI
Chief Engineer: Brian Mistich, PE
5504 Oak South Trail
Slidell, LA 70458
www.dammonengineering.com
info@dammonengineering.com
PH: 985.649.5832

REVISIONS

#	DESCRIPTION	DATE

SEAL:

NEW OBSERVATION DECK

FOGGY WATERS MARINA

59047 LA-433
BAYOU LIBERTY ROAD
SLIDELL, LA 70460

JOB No: 2024	DATE: 06-11-25
DRAWN BY: CKD	CHECKED BY: BAM

THESE PLANS AND SPECIFICATIONS ARE NOW AND SHALL REMAIN THE PROPERTY OF DAMMON ENGINEERING, INC. THE SALE OF THESE PLANS AND SPECIFICATIONS IS LIMITED TO THE ORIGINAL OWNER. THEY ARE NOT TO BE LOANED, COPIED OR REPRODUCED IN WHOLE OR IN PART, NOR ARE THEY TO BE ASSIGNED TO ANY THIRD PARTY WITHOUT WRITTEN PERMISSION AND ADDITIONAL COMPENSATION FOR SUCH USE. THE PLANS WERE PREPARED AND APPROVED WITHOUT ON-SITE SUPERVISION OF DAMMON ENGINEERING, INC. DAMMON ENGINEERING, INC. ASSUMES NO RESPONSIBILITY FOR ANY ERRORS OR OMISSIONS.

SHEET TITLE:
OBSERVATION DECK, PILING PLAN AND FRAMING PLAN

DRAWING NUMBER:

S102

SHEET No: 3 of 1