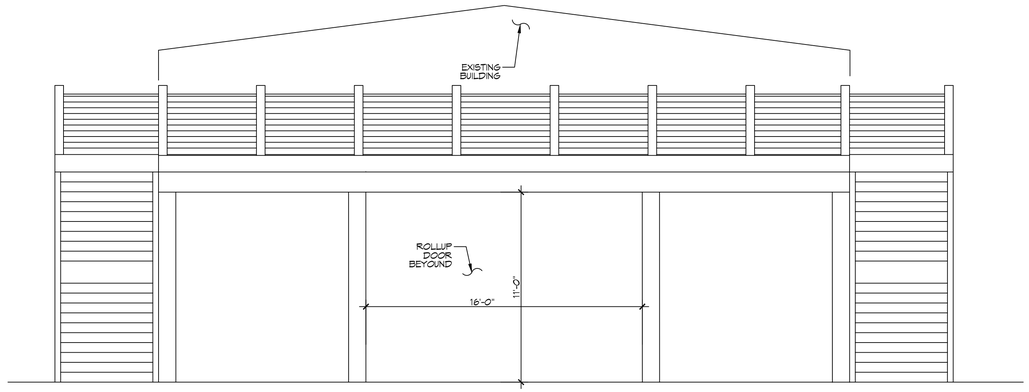

11 OBSERVATION DECK FRONT ELEVATION
SCALE: 1/4" = 1'-0"
ELEVATION

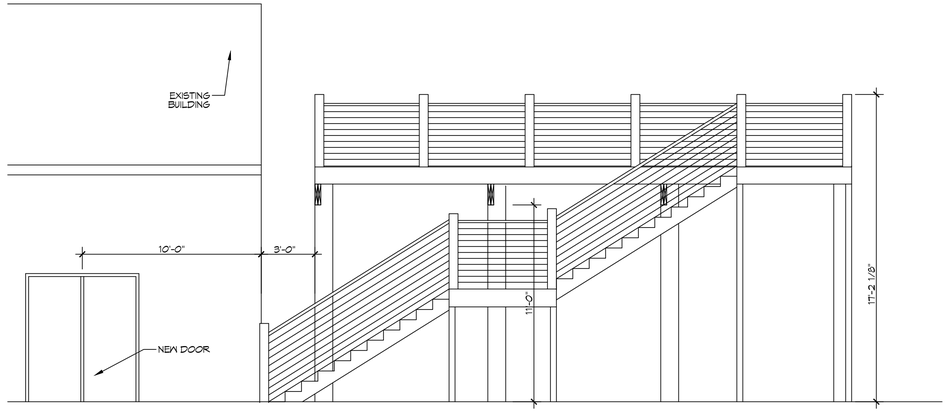

12 OBSERVATION DECK LEFT ELEVATION
SCALE: 1/4" = 1'-0"
ELEVATION

DAMMON ENGINEERING, INC.
LOUISIANA & MISSISSIPPI

Chief Engineer: Brian Mistich, PE
554 Old Spanish Trail
Slidell, LA 70458
www.dammonengineering.com
info@dammonengineering.com
PH: 985.649.5832

REVISIONS

#	DESCRIPTION	DATE

SEAL:

STATE OF LOUISIANA
BRIAN A. MISTICH
License No. 30187
PROFESSIONAL ENGINEER

NEW OBSERVATION DECK

FOGGY WATERS MARINA

5804T LA-433
BAYOU LIBERTY ROAD
SLIDELL, LA 70460

JOB No:	2025	DATE:	07-22-25
DRAWN BY:	CKD	CHECKED BY:	BAM

SHEET TITLE:
OBSERVATION DECK ELEVATIONS

DRAWING NUMBER:

S102

SHEET No: 4 of 4