FILE NAME: J:_Foundations w Structural Only\Mike Foggy Waters Marina Liberty\Mikes Ground Deck\New Above ground\C101 - Site Plan.dwg PLOT DATE & TIME: Wednesday, October 29, 2025 7:31:43 AM

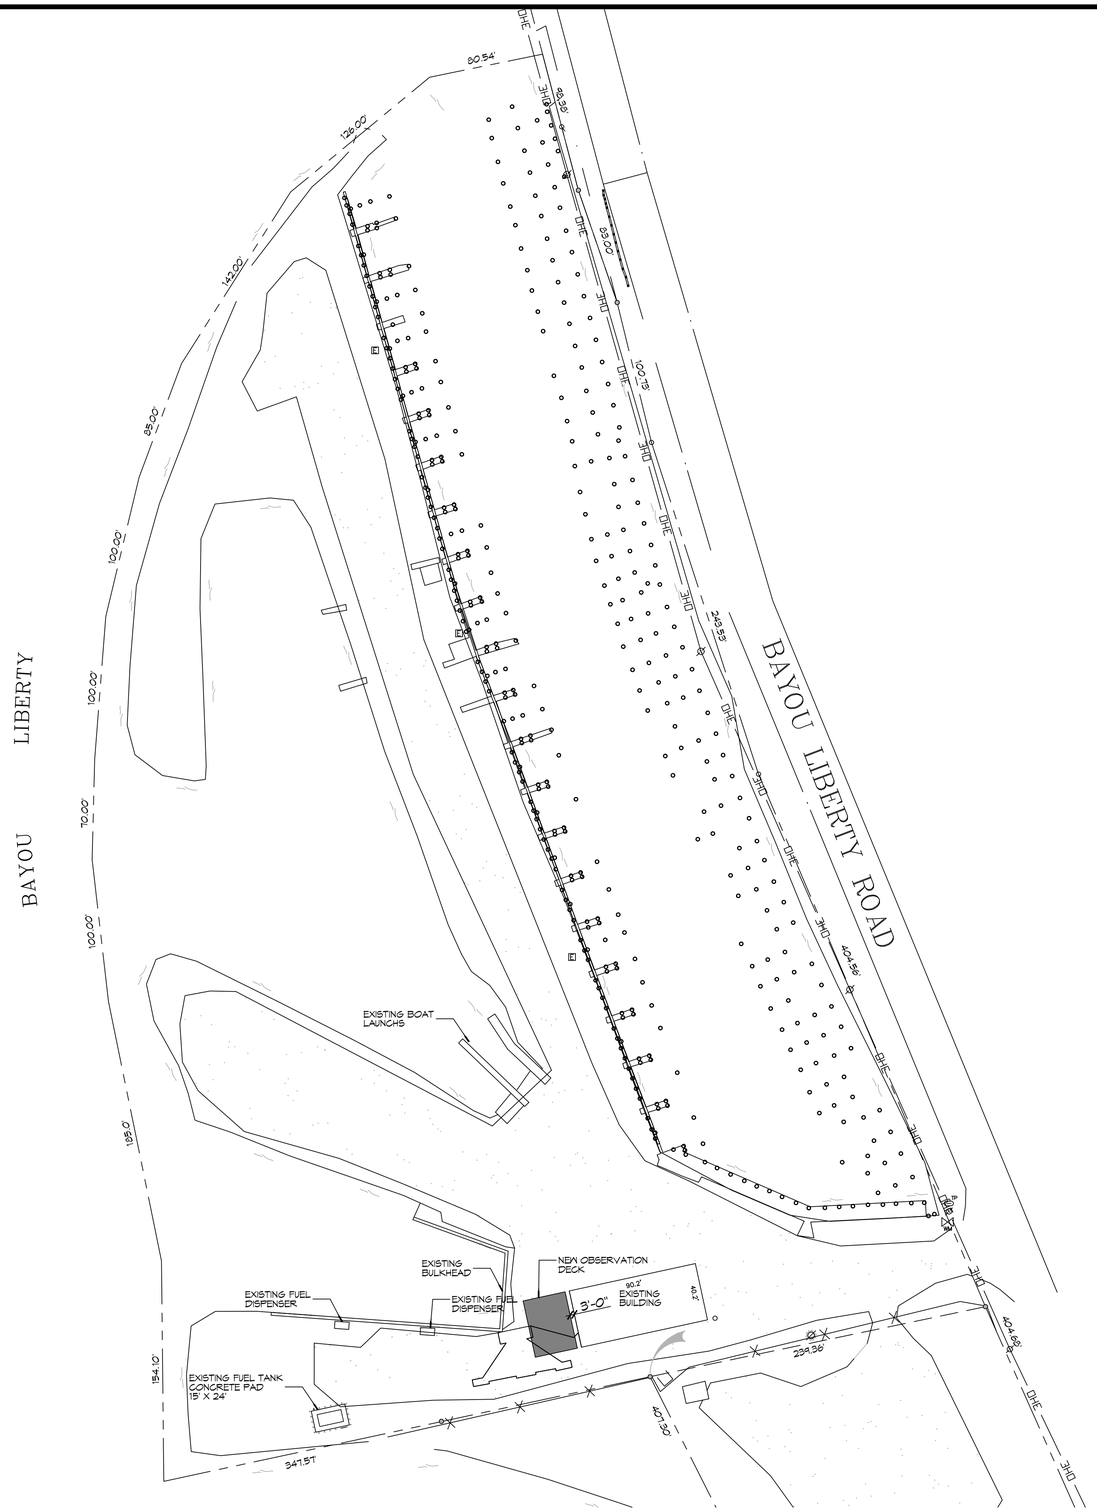

1 PROPOSED OBSERVATION DECK SITE PLAN
SCALE: 1" = 50'-0"

ZONING

PF-3 PUBLIC FACILITY

DESIGN CRITERIA

THE CONSTRUCTION FOR SAID RESIDENCE, WHERE BASIC WIND SPEED IS 140 MILES PER HOUR, WIND EXPOSURE ZONE C, IS DESIGNED IN ACCORDANCE WITH: AMERICAN FOREST AND PAPER ASSOCIATION (AF&PA) WOOD FRAME CONSTRUCTION MANUAL FOR ONE AND TWO FAMILY DWELLINGS (WFCM) 2001 EDITION AS WELL AS THE INTERNATIONAL RESIDENTIAL CODE (IRC) 2021 EDITION

SHEET INDEX

SHEET #	SHEET TITLE
C101	PROPOSED OBSERVATION DECK SITE PLAN
C102	EROSION CONTROL PLAN
S101	OBSERVATION DECK, PILING PLAN AND FRAMING PLAN
S102	OBSERVATION DECK ELEVATIONS

DAMMON ENGINEERING, INC.
LOUISIANA & MISSISSIPPI
www.dammonengineering.com
info@dammonengineering.com
PH: 985.649.5832

Chief Engineer: Brian Mistich, PE
5504 Oak Grove Trail
Slidell, LA 70458

#	DESCRIPTION	DATE
	REVISIONS	

SEAL:

STATE OF LOUISIANA
BRIAN A. MISTICH
License No. 30187
PROFESSIONAL ENGINEER

NEW OBSERVATION DECK
FOGGY WATERS MARINA
59041 LA-433
BAYOU LIBERTY ROAD
SLIDELL, LA 70460

JOB No: 2025 | DATE: 10-22-25
DRAWN BY: CAD | CHECKED BY: BAM

These plans remain the property of Dammon Engineering, Inc. and are protected by copyright laws. Unauthorized use, reproduction, or distribution of these plans, in whole or in part, is strictly prohibited without the express written consent of Dammon Engineering, Inc. Any party found using these plans without permission may be subject to legal action for copyright infringement, including but not limited to damages and injunctive relief.

SHEET TITLE:
PROPOSED OBSERVATION DECK SITE PLAN

DRAWING NUMBER:
C101

SHEET No: 1 of 4

N
W E
S

GRAPHIC SCALE
1 0 2 4
(IN FEET)
1 INCH = 1 FEET