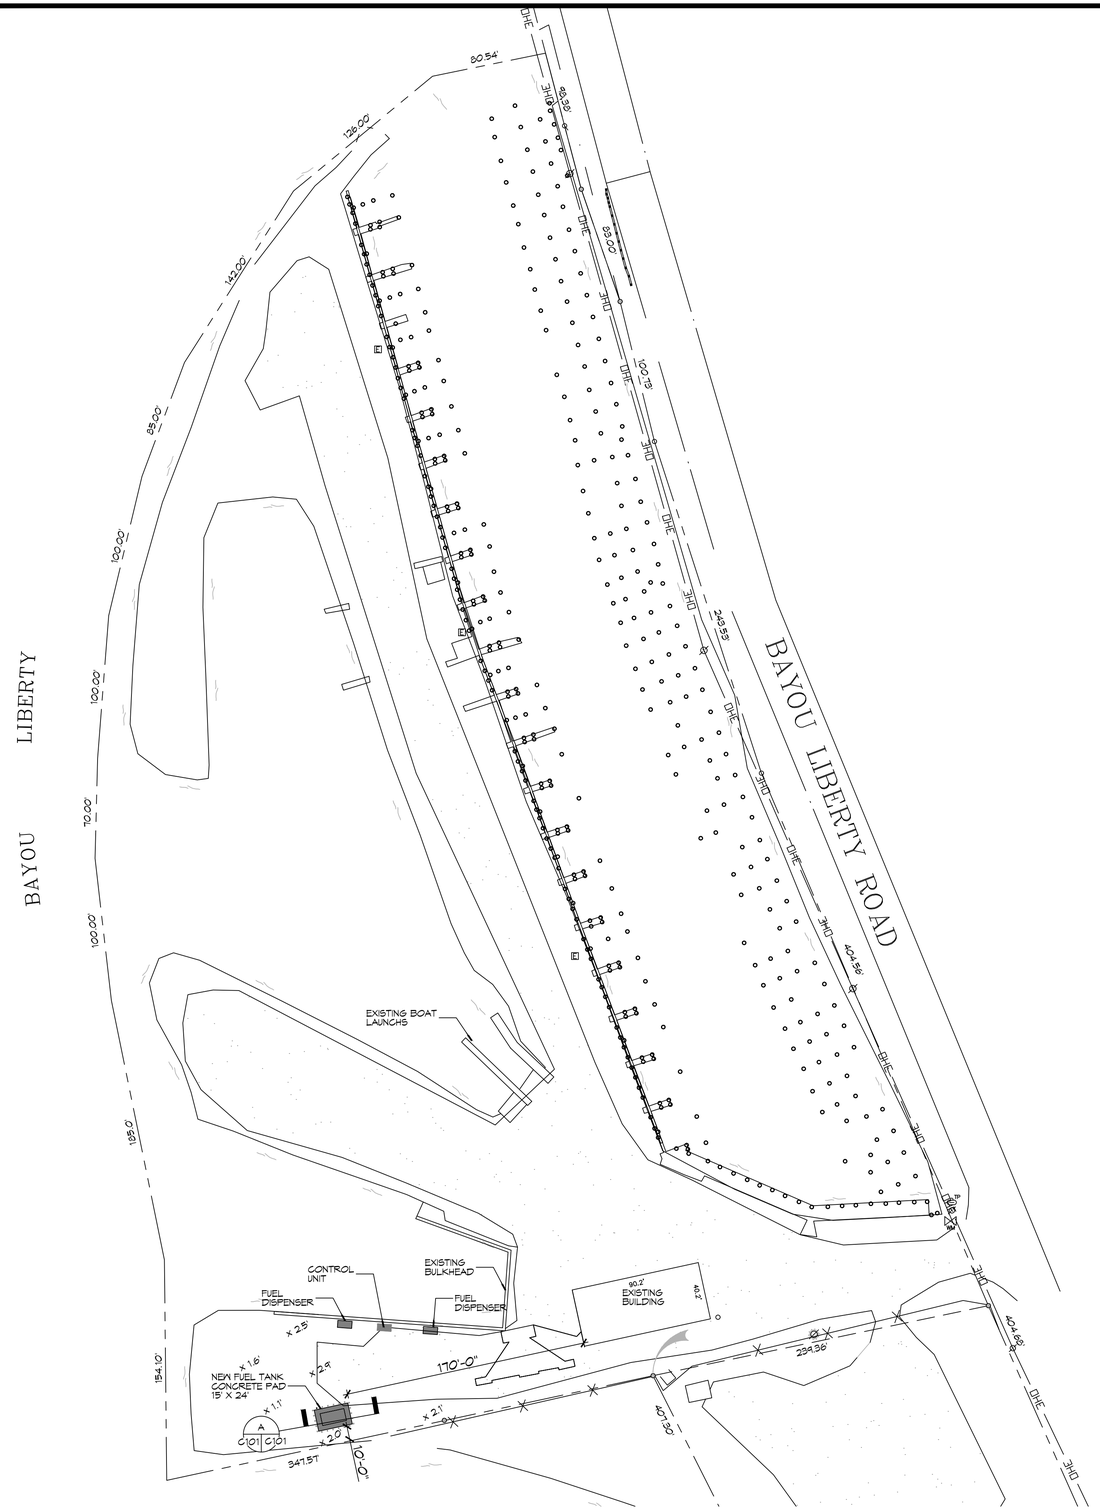

1 PROPOSED FUEL TANK SITE PLAN
SCALE: 1" = 50'-0"

ZONING

PF-3 PUBLIC FACILITY

DESIGN CRITERIA

THE CONSTRUCTION FOR SAID RESIDENCE, WHERE BASIC WIND SPEED IS 140 MILES PER HOUR, WIND EXPOSURE ZONE C, IS DESIGNED IN ACCORDANCE WITH: AMERICAN FOREST AND PAPER ASSOCIATION (AF&PA) WOOD FRAME CONSTRUCTION MANUAL FOR ONE AND TWO FAMILY DWELLINGS (WFCM) 2001 EDITION AS WELL AS THE INTERNATIONAL RESIDENTIAL CODE (IRC) 2021 EDITION

SHEET INDEX

SHEET #	SHEET TITLE
C101	PROPOSED FUEL TANK SITE PLAN AND FILL PLAN
S101	FUEL TANK FOUNDATION PLAN

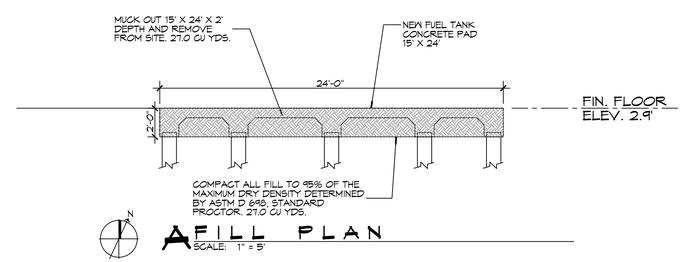

A FILL PLAN
SCALE: 1" = 5'

N
W E
S

GRAPHIC SCALE
1 0 2 1
(IN FEET)
1 INCH = 1 FEET

DAMMON ENGINEERING, INC.
LOUISIANA & MISSISSIPPI
www.dammonengineering.com
info@dammonengineering.com
PH: 985.649.5832
Chief Engineer: Brian Mistich, PE
5504 Oakbrook Trail
Slidell, LA 70458

REVISIONS

#	DESCRIPTION	DATE

SEAL:

STATE OF LOUISIANA
BRIAN A. MISTICH
License No. 30187
PROFESSIONAL ENGINEER

NEW FUEL TANK FOUNDATION

FOGGY WATERS MARINA

59041 LA-433
BAYOU LIBERTY ROAD
SLIDELL, LA 70460

JOB No:	2024	DATE:	12-19-2024
DRAWN BY:	CKD	CHECKED BY:	BAM

These drawings are the property of Dammon Engineering, and shall not be used for any purpose other than those specifically authorized by Dammon Engineering. Dammon Engineering shall not be liable for any other use of these drawings. Dammon Engineering, and its employees, shall not be liable for any errors, omissions, or deficiencies in these drawings, and shall not be liable for any damages, including but not limited to, direct, indirect, special, or consequential damages, arising out of, or in connection with, these drawings. These drawings are copyrighted, and copyright protection is claimed by Dammon Engineering. Copyright protection includes all forms and types of intellectual property and all other legal rights and protections, including, without limitation, the right to obtain, register, renew, and extend such protection.

SHEET TITLE:
PROPOSED FUEL PUMP SITE PLAN AND FILL PLAN

DRAWING NUMBER:

C101

SHEET No: 1 of 2