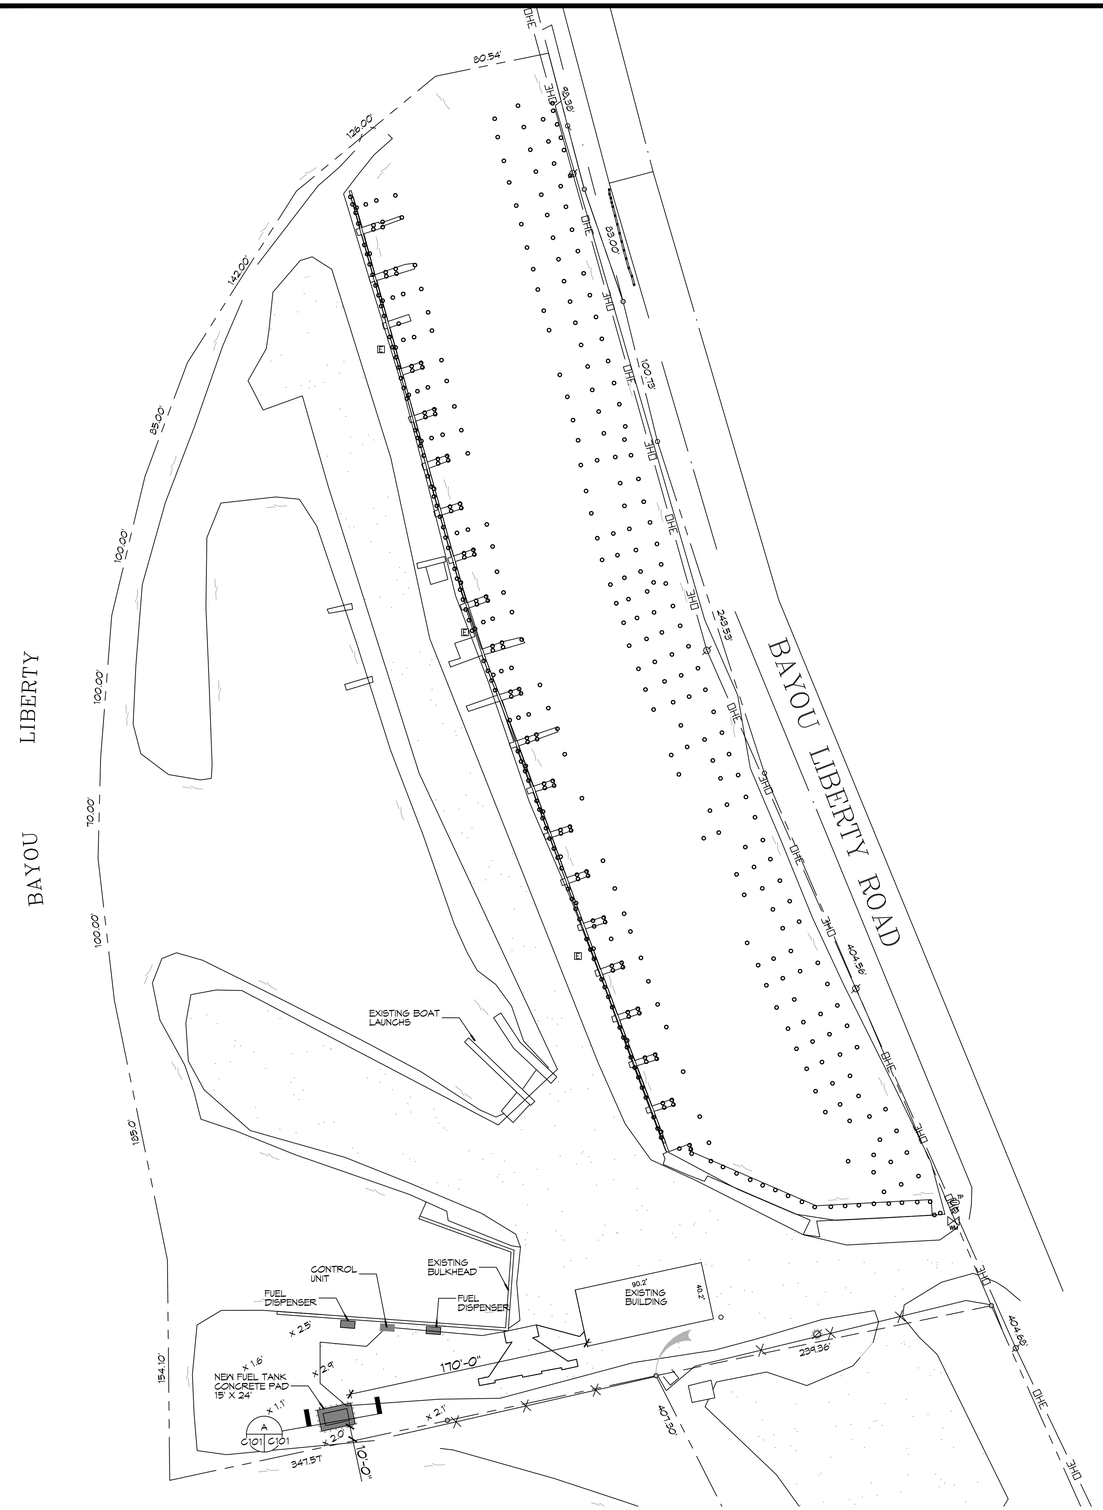

1 PROPOSED FUEL TANK SITE PLAN
SCALE: 1" = 50'-0"

ZONING

PF-3 PUBLIC FACILITY

DESIGN CRITERIA

THE CONSTRUCTION FOR SAID RESIDENCE, WHERE BASIC WIND SPEED IS 140 MILES PER HOUR, WIND EXPOSURE ZONE C, IS DESIGNED IN ACCORDANCE WITH: AMERICAN FOREST AND PAPER ASSOCIATION (AF&PA) WOOD FRAME CONSTRUCTION MANUAL FOR ONE AND TWO FAMILY DWELLINGS (WFCM) 2001 EDITION AS WELL AS THE INTERNATIONAL RESIDENTIAL CODE (IRC) 2021 EDITION

SHEET INDEX

SHEET #	SHEET TITLE
C101	PROPOSED FUEL TANK SITE PLAN AND FILL PLAN
S101	FUEL TANK FOUNDATION PLAN

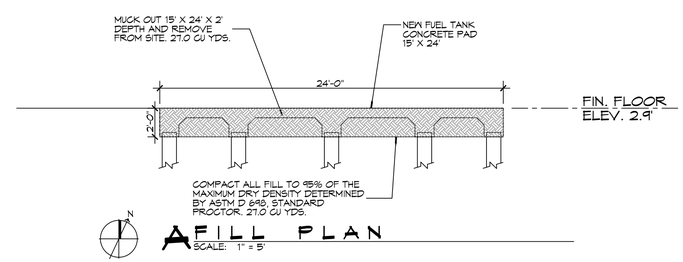

A FILL PLAN
SCALE: 1" = 5'

N
W E
S

GRAPHIC SCALE
1 0 2 1
(IN FEET)
1 INCH = 1 FEET

DAMMON ENGINEERING, INC.
LOUISIANA & MISSISSIPPI
www.dammonengineering.com
info@dammonengineering.com
PH: 985.649.5832
Chief Engineer: Brian Mistich, PE
5504 Oakwood Trail
Slidell, LA 70458

REVISIONS

#	DESCRIPTION	DATE

SEAL:

STATE OF LOUISIANA
BRIAN A. MISTICH
License No. 30187
PROFESSIONAL ENGINEER

These drawings are the property of Dammon Engineering, and are not to be reproduced or used for other projects except under written agreement with Dammon Engineering, and shall not be loaned, copied or disclosed without written consent of Dammon Engineering. These drawings are instruments of service and are the property of Dammon Engineering, and are loaned for use on this project only. Any other use, or use on other projects, is prohibited and requires written consent of Dammon Engineering.

NEW FUEL TANK FOUNDATION
FOGGY WATERS MARINA
59041 LA-433
BAYOU LIBERTY ROAD
SLIDELL, LA 70460

JOB No:	2024	DATE: 01-07-2025
DRAWN BY:	CKD	CHECKED BY: BAM

SHEET TITLE:
PROPOSED FUEL PUMP SITE PLAN AND FILL PLAN

DRAWING NUMBER:
C101

SHEET No: 1 of 2

FILE NAME: J:\C - Foundations w Structural\2024\Villa Foggy Waters Bayou Liberty\Fuel Tank\Current Drawings\C101 - Site Plan.dwg DLOT DATE & TIME: Tuesday, January 7, 2025 11:13:23 AM