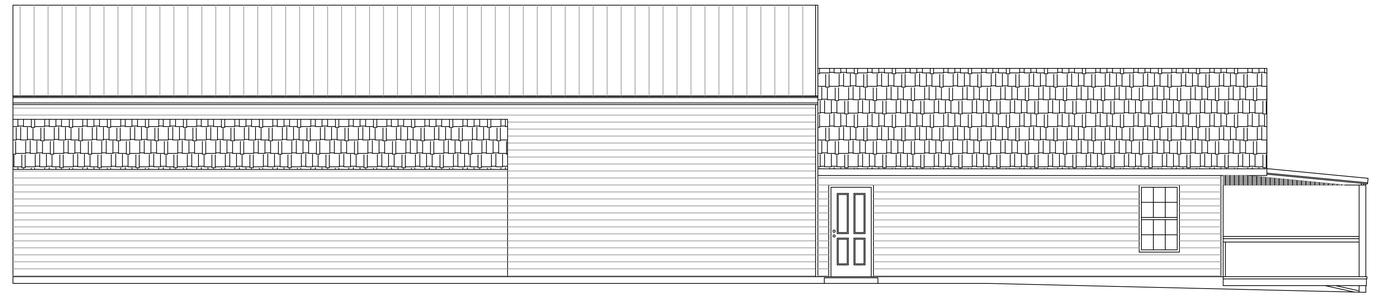

10 RIGHT ELEVATION PLAN
SCALE: 1/4" = 1'-0"

11 FRONT ELEVATION PLAN
SCALE: 1/4" = 1'-0"

12 LEFT ELEVATION PLAN
SCALE: 1/4" = 1'-0"

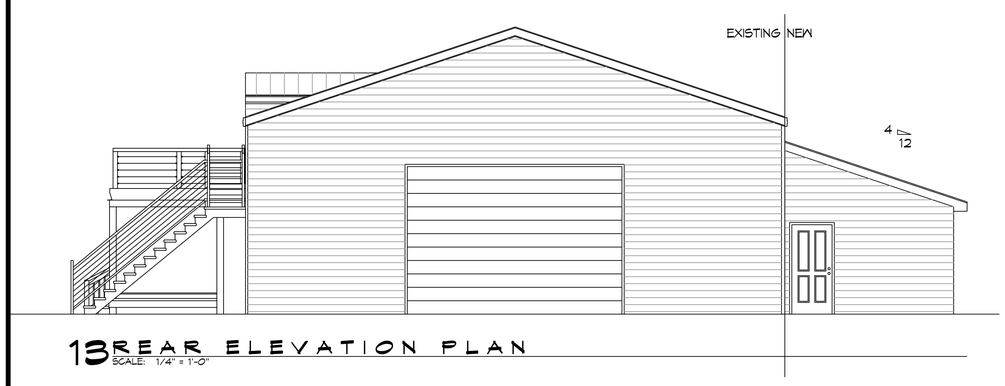

13 REAR ELEVATION PLAN
SCALE: 1/4" = 1'-0"

DAMMON ENGINEERING, INC.
LOUISIANA & MISSISSIPPI
www.dammonengineering.com
info@dammonengineering.com
PH: 985.649.5832
Chief Engineer: Brian Mistich, PE
5547 Highway 77 Suite 5
Sulphur, LA 70665
Sulphur, LA 70665
Sulphur, LA 70665

#	DESCRIPTION	DATE

REVISIONS

SEAL:

RESTROOM AND BAR AREA

FOGGY WATERS MARINA

530241 LA-439
BAYOU LIBERTY ROAD
SULPHUR, LA 70460

JOB No:	2026	DATE:	3-02-26
DRAWN BY:	CAD	CHECKED BY:	BAM

THE ABOVE REMAINS THE PROPERTY OF DAMMON ENGINEERING, INC. THE DESIGNS, DRAWINGS, SPECIFICATIONS, AND OTHER INFORMATION THEREON SHALL NOT BE USED BY ANYONE FOR ANY PURPOSE OTHER THAN THE SPECIFIC PROJECT FOR WHICH THEY WERE PREPARED AND DELIVERED, AND ARE TO BE RETURNED UPON REQUEST.

SHEET TITLE:
ELEVATION PLAN

DRAWING NUMBER:
A102

SHEET No: 7 of 10

FILE NAME: J:\-- Foundations or Structural Only\Foggy Waters Bayou Liberty Mini Store Addition\Working Drawings\A102 -- Elevation Plan.dwg PLOT DATE & TIME: Thursday, March 5, 2026 11:09:21 AM