WINDOW SCHEDULE

MK	WIDTH	HEIGHT	FRAME MAT	NOTES
W01	3'-0"	7'-0"	VYNIL	WINDOW INSULATED
W02	5'-0"	7'-0"	VYNIL	WINDOW INSULATED
W03	3'-0"	4'-0"	VYNIL	WINDOW INSULATED
W04	4'-0"	4'-0"	VYNIL	WINDOW FIXED INSULATED
W05	3'-0"	1'-0"	VYNIL	WINDOW FIXED INSULATED TRANSOM

NOTE; ALL EXTERIOR WINDOWS AND DOORS ASSEMBLES TO BE RATED
FOR 150 MPH WINDS AND SHALL BE MISSILE IMPACT RESISTANT.

DOOR SCHEDULE

MK	WIDTH	HEIGHT	THK	DOOR MAT	FRAME MAT	NOTES
D01	3'-0"	7'-0"	1-3/4"	WOOD	WOOD	EXTERIOR DOOR WITH WINDOW
D02	2'-10"	7'-0"	1-3/4"	WOOD	WOOD	EXTERIOR DOOR WITH WINDOW
D03	2'-8"	7'-0"	1-3/4"	WOOD	WOOD	INTERIOR DOOR
D04	2'-6"	7'-0"	1-3/4"	WOOD	WOOD	INTERIOR DOOR
D05	2'-6"	7'-0"	1-3/4"	WOOD	WOOD	INTERIOR DOOR WITH 6-1/2 INCH FRAME

NOTE: OWNER TO PICK ALL DOOR STYLES AND COLORS

DOOR SCHEDULE

MK	WIDTH	HEIGHT	THK	DOOR MAT	FRAME MAT	NOTES
D06	2'-0"	7'-0"	1-3/4"	WOOD	WOOD	INTERIOR DOOR
D07	(2)2'-6"	7'-0"	1-3/4"	WOOD	WOOD	INTERIOR DOUBLE DOOR
D08	2'-10"	7'-0"	1-3/4"	WOOD	WOOD	INTERIOR POCKET DOOR
D09	2'-6"	7'-0"	1-3/4"	WOOD	WOOD	INTERIOR HANGING BARN DOOR
D10	(2)2'-6"	7'-0"	1-3/4"	WOOD	WOOD	INTERIOR DOUBLE HANGING BARN DOOR

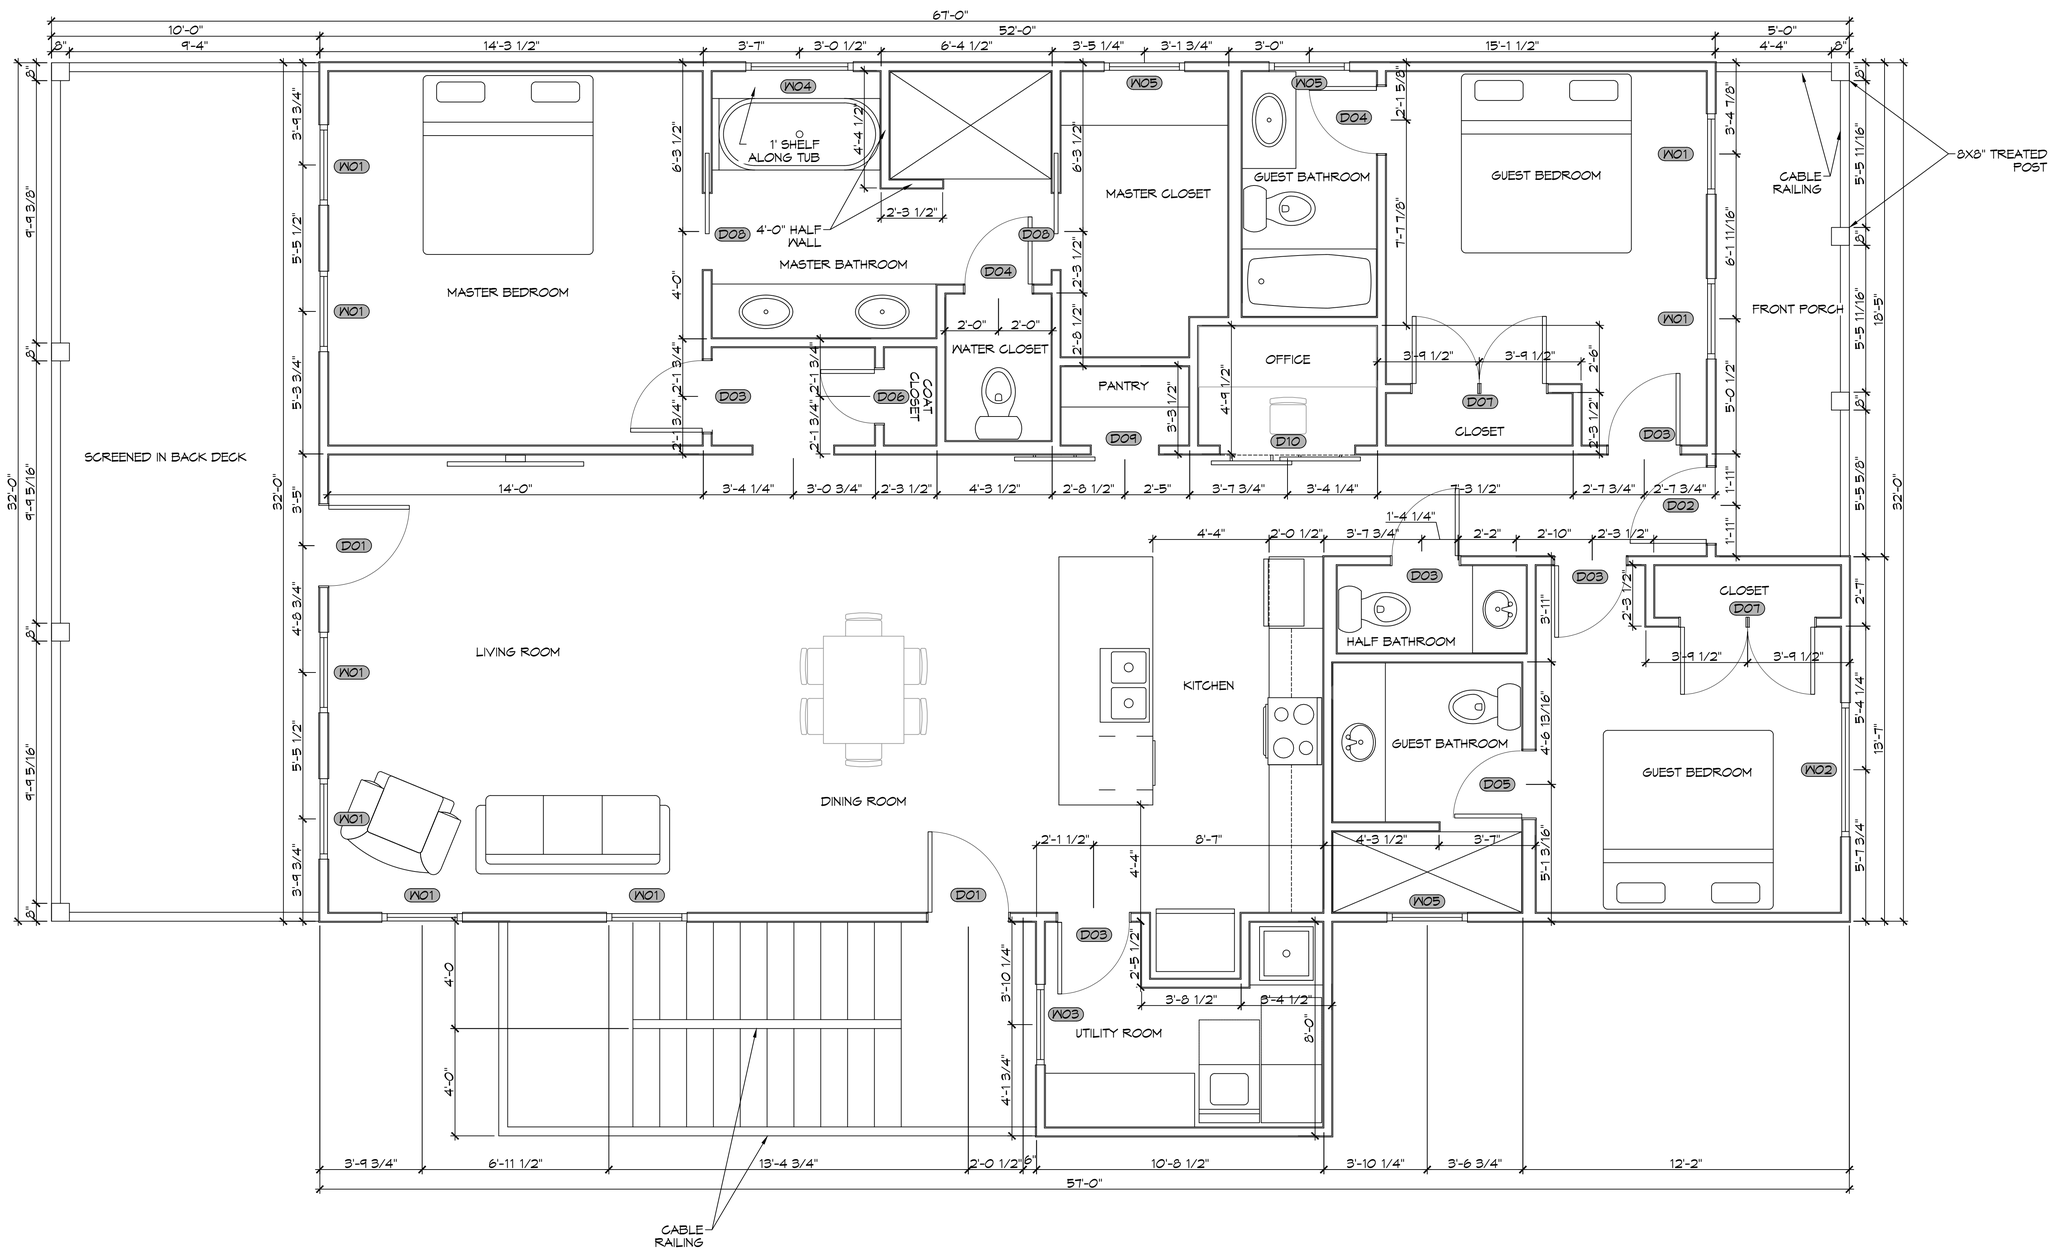

1 FLOOR PLAN
SCALE: 3/8" = 1'-0"

DAMMON ENGINEERING, INC.
LOUISIANA & MISSISSIPPI
www.dammonengineering.com
info@dammonengineering.com
PH: 985.649.5832
Chief Engineer: Brian Mistich, PE
54 Cypress Trail
Slidell, LA 70458

REVISIONS

#	DESCRIPTION	DATE

SEAL:

NEW HOUSE PLAN
JASON GUY
LOT 228
MONGA DRIVE
COVINGTON, LOUISIANA 70433

JOB No:	
DATE:	05-24-2025
DRAWN BY:	CCD
CHECKED BY:	BJM

THE DRAWINGS, SPECIFICATIONS AND OTHER DOCUMENTS PREPARED BY DAMMON ENGINEERING, INC. FOR THIS PROJECT ARE INSTRUMENTS OF DAMMON ENGINEERING, INC. AND ARE THE PROPERTY OF DAMMON ENGINEERING, INC. REGARDLESS OF THE FACT THAT THE PROJECT FOR WHICH THEY HAVE BEEN PREPARED HAS BEEN ABANDONED. THE REPRODUCTION, ALTERATION OR REPUBLICATION OF THESE DRAWINGS, SPECIFICATIONS AND OTHER DOCUMENTS WITHOUT WRITTEN CONSENT OF DAMMON ENGINEERING, INC. IS PROHIBITED. THE REUSE OF THESE DRAWINGS, SPECIFICATIONS AND OTHER DOCUMENTS FOR OTHER PROJECTS OR WHICH HAVE NOT BEEN PREPARED AND DESIGNED WITHOUT WRITTEN CONSENT OF DAMMON ENGINEERING, INC. IS PROHIBITED AND WILL BE AT THE USER'S SOLE RISK AND WITHOUT LIABILITY OR LEGAL EXPOSURE TO DAMMON ENGINEERING, INC.

SHEET TITLE:
FLOOR PLAN

DRAWING NUMBER:
A101

SHEET No: 1 of 13