GENERAL NOTES

1. ALL LUMBER SHALL BE PRESSURE TREATED WITH A RETENTION OF .4 PER C.F.
2. ALL FASTENERS SHALL BE HOT DIPPED GALVANIZED (HDG) PER ASTM A153.
3. ALL CONNECTORS SHALL BE HDG PER ASTM A653, CLASS G185 SHEET WITH 1.85 OZ/SF ZINC COATING.

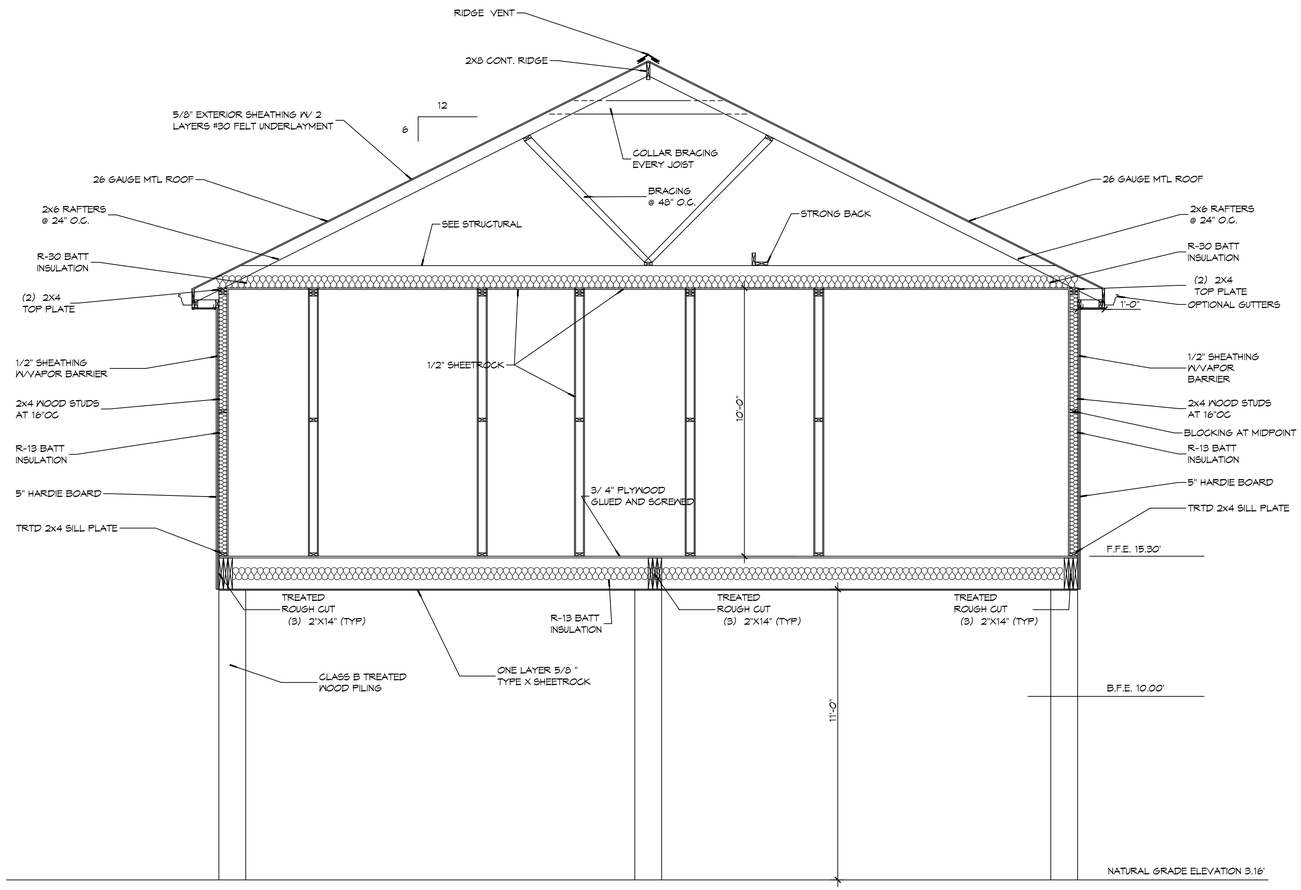

6 HOUSE SECTION
SCALE: 3/8"= 1'-0"

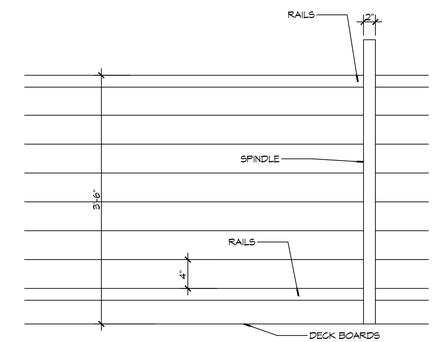

7 RAILING DETAIL
SCALE: 1"= 1'-0"

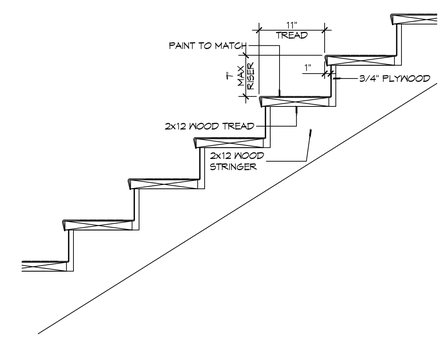

8 STAIR DETAIL
SCALE: 1"= 1'-0"

DAMMON ENGINEERING, INC.
LOUISIANA & MISSISSIPPI
www.dammonengineering.com
info@dammonengineering.com
PH: 985.649.5832
Chief Engineer: Brian Mistich, PE
564 Andover Trail
Slidell, LA 70458

#	DESCRIPTION	DATE

REVISIONS

SEAL:

STATE OF LOUISIANA
BRIAN A. MISTICH
License No. 30187
PROFESSIONAL ENGINEER

NEW HOUSE PLAN

JASON GUY

LOT 22B
MONSA DRIVE, LAZY RIVER ESTATES,
COVINGTON, LOUISIANA 70433

JOB No:
DATE: 06-30-2025
DRAWN BY: CSD
CHECKED BY: BAM

THIS DRAWING IS COPYRIGHTED. THE PROPERTY OF DAMMON ENGINEERING, INC. THE DRAWING MAY BE USED FOR THE PURPOSE FOR WHICH IT WAS PREPARED AND AS OWNER OF THE PROJECT FOR WHICH IT WAS PREPARED AND DEVELOPED, UNLESS WRITTEN CONSENT OF DAMMON ENGINEERING, INC. IS OBTAINED. ANY OTHER USE OR REPRODUCTION IS PROHIBITED. THIS DRAWING MAY NOT BE TRANSFERRED TO THE OWNER OF A PROJECT OTHER THAN THE PROJECT FOR WHICH IT WAS PREPARED AND DEVELOPED, WITHOUT WRITTEN CONSENT OF DAMMON ENGINEERING, INC. ©2025 DAMMON ENGINEERING, INC. ALL RIGHTS RESERVED.

SHEET TITLE:
HOUSE SECTION AND ROOF PLAN

DRAWING NUMBER:
S104

SHEET No: 6 of 12

FILE NAME: J:_Foundations or Structural Only\Jason Guy\Current Drawings\S104 - Framing Section Plan.dwg PLOT DATE & TIME: Tuesday, July 1, 2025 10:03:18 AM