FILE NAME: J:\... Foundations w Structural Only\Site Cross Section\Jody Grass, West 5th Avenue\Boat House Working Folder\C101 – Site Plan.dwg PLOT DATE & TIME: Tuesday, September 10, 2024 4:13:26 PM

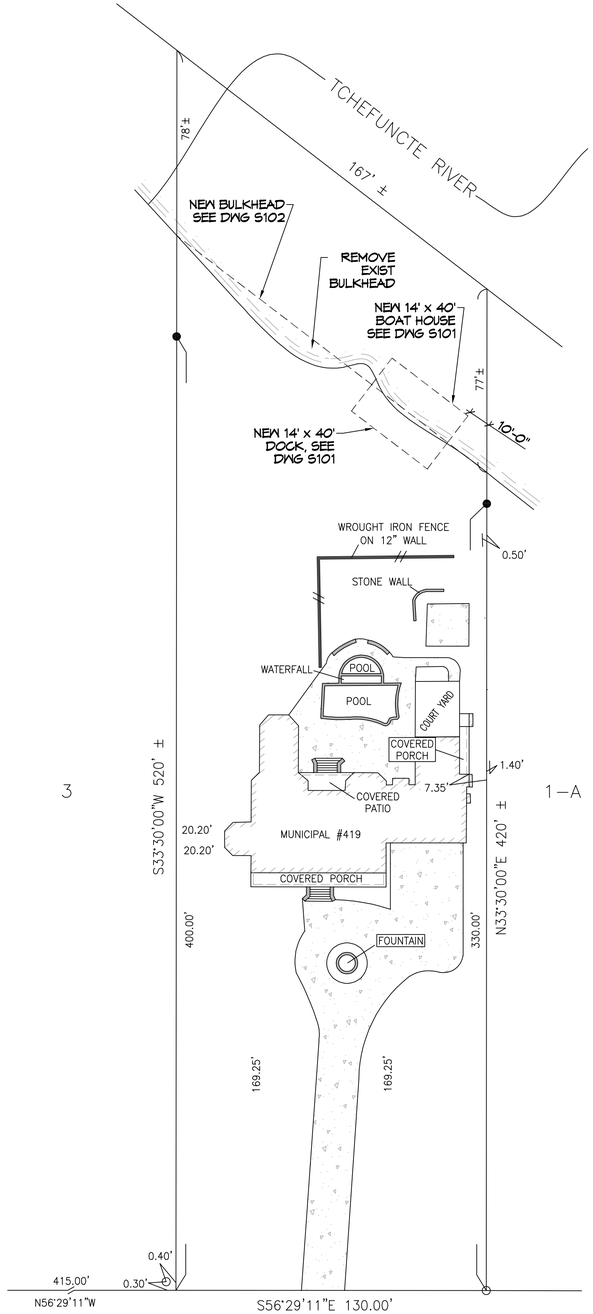


*WEST 5TH AVENUE*

1 PROPOSED BOAT HOUSE SITE PLAN
SCALE: 1" = 30'-0"

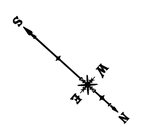


GRAPHIC SCALE
1 0 2 1
( IN FEET )
1 INCH = 1 FEET

## ZONING

RESIDENTIAL DISTRICT

## FLOOD ZONE

ZONE: AE

## BOAT HOUSE SQ. F.T.

AREA UNDER BEAM = 560

## BULKHEAD

167 LINEAR FEET OF NEW BULKHEAD

## DESIGN CRITERIA

THE CONSTRUCTION FOR SAID RESIDENCE, WHERE Vult WIND SPEED IS 150 MILES PER HOUR AND Vasd WIND SPEED IS 130 MPH, WIND EXPOSURE ZONE C, IS DESIGNED IN ACCORDANCE WITH: AMERICAN FOREST AND PAPER ASSOCIATION (AF&PA) WOOD FRAME CONSTRUCTION MANUAL FOR ONE AND TWO FAMILY DWELLINGS (WFCM) 2001 EDITION AS WELL AS THE INTERNATIONAL RESIDENTIAL CODE (IRC) 2021 EDITION

## SHEET INDEX


| SHEET # | SHEET TITLE |
|---|---|
| C101 | BOAT HOUSE SITE PLAN |
| S101 | BOAT HOUSE FRAMING PLAN |
| S102 | BULKHEAD PILING PLAN |


DAMMON ENGINEERING, INC.
www.dammonengineering.com
info@dammonengineering.com
Fax: 985.641.5950
354 Old Spanish Trail
Slidell, LA 70458
PH: 985.649.5832

REVISIONS

| # | DESCRIPTION | DATE |
|---|---|---|

SEAL:

NEW BOAT HOUSE FOR AND BULKHEAD;

JODY GRASS

419 WEST 5TH AVENUE
COVINGTON, LA 70433

JOB No: 2024 | DATE: 09-10-2024
DRAWN BY: CKD | CHECKED BY: BAM

THESE PLANS AND SPECIFICATIONS, COPYRIGHT © DAMMON ENGINEERING, INC. AND ARE AND SHALL REMAIN THE EXCLUSIVE PROPERTY OF DAMMON ENGINEERING, INC. AND CAN NOT BE USED FOR ANY PROJECT OTHER THAN THE SPECIFIC PROJECT FOR WHICH THEY HAVE BEEN PREPARED AND DEVELOPED WITHOUT THE WRITTEN CONSENT OF DAMMON ENGINEERING, INC. VISUAL CONTACT WITH THESE PLANS AND SPECIFICATIONS SHALL CONSTITUTE PRIMA FACIE EVIDENCE OF ACCEPTANCE OF THESE RESTRICTIONS.

SHEET TITLE:
BOAT HOUSE SITE PLAN

DRAWING NUMBER:

C101

SHEET No: 1 of 3