FILE NAME: J:\... Foundations or Structural Only\John Bartlett, Hwy 11\Current Drawings\S103 - Framing Section Plan.dwg PLOT DATE & TIME: Wednesday, March 19, 2025 3:38:26 PM

GENERAL NOTES

1. ALL LUMBER SHALL BE PRESSURE TREATED WITH A RETENTION OF .4 PER C.F.
2. ALL FASTENERS SHALL BE HOT DIPPED GALVANIZED (HDG) PER ASTM A153.
3. ALL CONNECTORS SHALL BE HDG PER ASTM A653, CLASS G185 SHEET WITH 1.85 OZ/SF ZINC COATING.

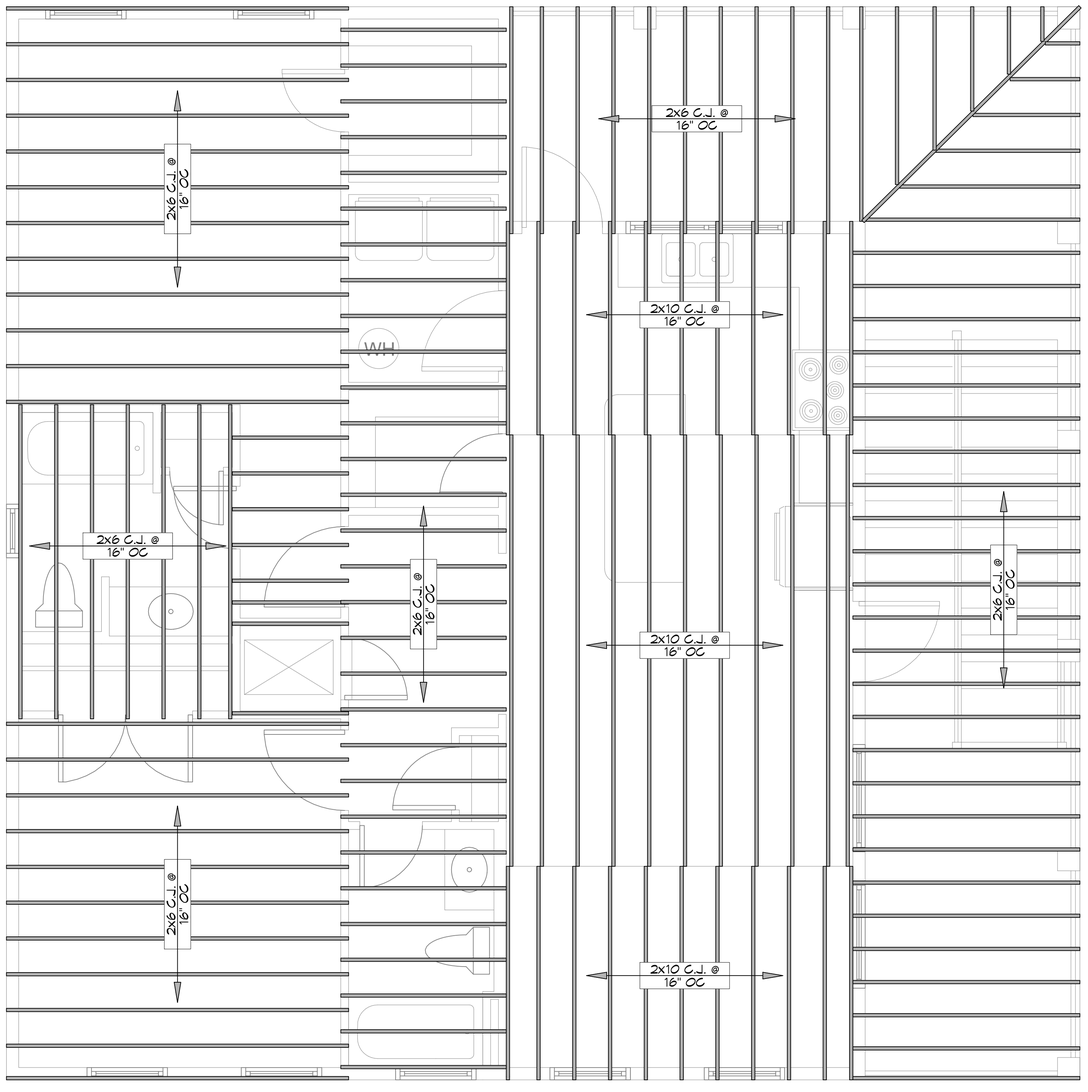

7 CEILING FRAMING PLAN
SCALE: 3/8"= 1'-0"

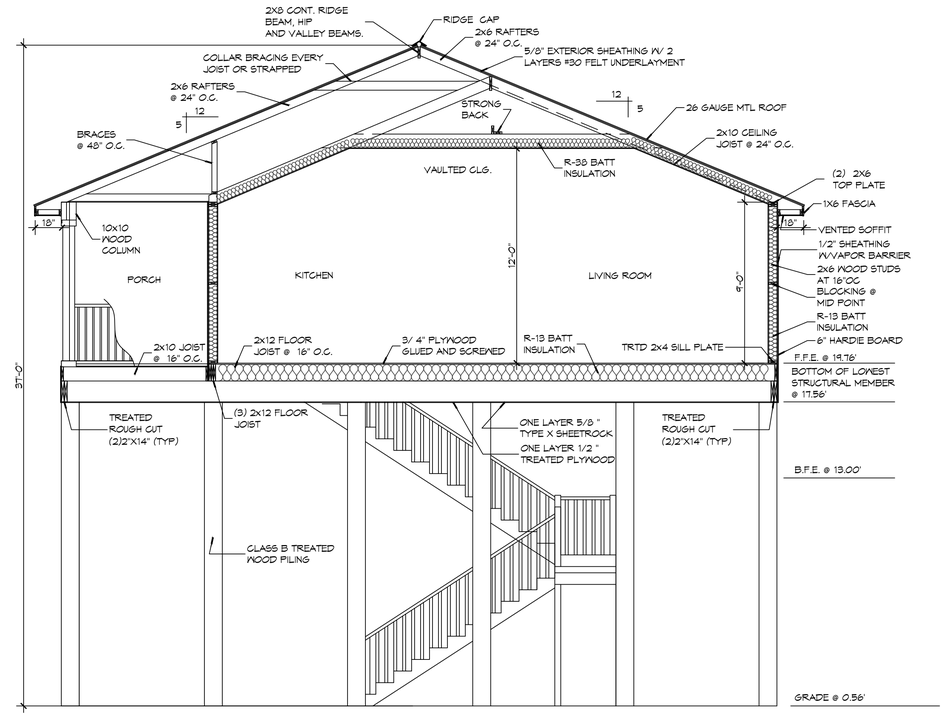

8 HOUSE SECTION
SCALE: 1/4"= 1'-0"

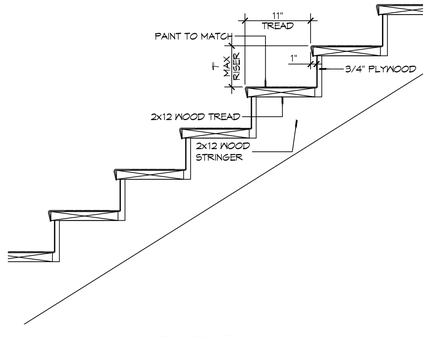

9 STAIR DETAIL
SCALE: 1"= 1'-0"

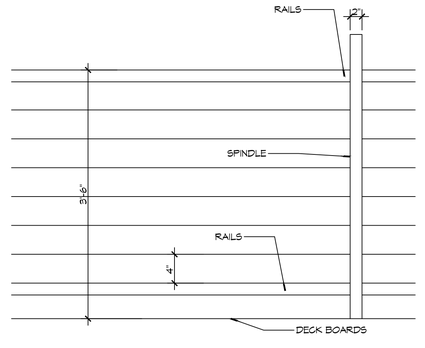

10 RAILING DETAIL
SCALE: 1"= 1'-0"

DAMMON ENGINEERING, INC.
LOUISIANA & MISSISSIPPI
www.dammonengineering.com
info@dammonengineering.com
PH: 985.649.5832
Chief Engineer: Brian Mistich, PE
544 Nelson Coulee Trail
Slidell, LA 70458

REVISIONS

#	DESCRIPTION	DATE

SEAL:

HOUSE FRAMING PLANS

JOHN BARTLETT

4473 PONTCHARTRAIN DRIVE
SLIDELL, LOUISIANA 70459

JOB No:
DRAWN BY: CKD
DATE: 03-18-2026
CHECKED BY: BAM

THESE PLANS AND SPECIFICATIONS ARE COPYRIGHTED AND ONLY FOR USE ON THE SPECIFIED PROJECT. THEY SHALL NOT BE USED IN WHOLE OR IN PART FOR ANY OTHER PROJECT WITHOUT THE WRITTEN AUTHORIZATION OF DAMMON ENGINEERING, INC. ANY UNAUTHORIZED USE SHALL BE AT THE USER'S SOLE RISK AND WITHOUT LIABILITY TO DAMMON ENGINEERING, INC. THE USER OF THESE PLANS AND SPECIFICATIONS, BY ACCEPTANCE OR USE, RELEASES DAMMON ENGINEERING, INC. FROM ALL CLAIMS AND AGREES TO INDEMNIFY AND HOLD HARMLESS DAMMON ENGINEERING, INC. FROM ALL CLAIMS, DAMAGES, LOSSES AND EXPENSES, INCLUDING ATTORNEY'S FEES, ARISING OUT OF OR RESULTING FROM THE UNAUTHORIZED USE OF THESE PLANS AND SPECIFICATIONS. IF THE ARCHITECT HAS NOT PREPARED THE PLANS AND SPECIFICATIONS FOR THE PROJECT, THE ARCHITECT HAS NOT REVIEWED AND APPROVED THE PLANS AND SPECIFICATIONS FOR THE PROJECT AND THE ARCHITECT SHALL NOT BE RESPONSIBLE FOR ANY ERRORS OR OMISSIONS IN THE PLANS AND SPECIFICATIONS.

SHEET TITLE:
CEILING FRAMING PLAN, HOUSE SECTION AND DETAILS

DRAWING NUMBER:

S103

SHEET No: 3 of 5