BULKHEAD
830 LINEAR FEET OF NEW BULKHEAD

BOAT HOUSE SQ. F.T.	
WEST MARINA	22,496 S.F.
SLIPS	42
SOUTH MARINA	6,536 S.F.
SLIPS	12

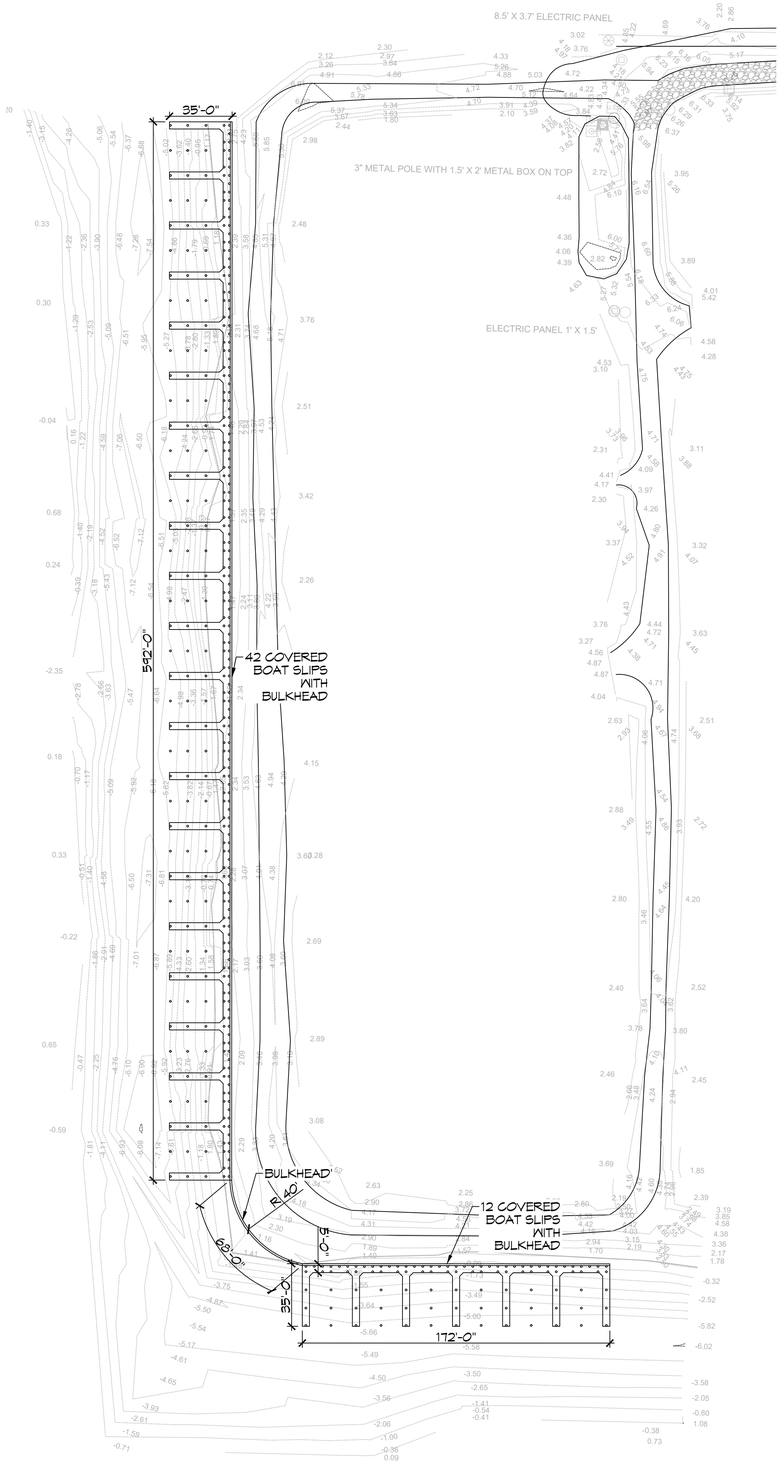

1 PROPOSED BOAT HOUSE SITE PLAN
SCALE: 1" = 40'-0"

2 42 COVERED BOAT HOUSE'S (ROOF PLAN)
SCALE: 3/8" = 1'-0"

3 42 COVERED BOAT HOUSE'S (FRONT ELEVATION)
SCALE: 3/8" = 1'-0"

4 12 COVERED BOAT HOUSE'S (ROOF PLAN)
SCALE: 3/8" = 1'-0"

5 12 COVERED BOAT HOUSE'S (FRONT ELEVATION)
SCALE: 3/8" = 1'-0"

N
W E
S

GRAPHIC SCALE
(IN FEET)
1 INCH = 1 FEET

DAMMON ENGINEERING, INC.
LOUISIANA & MISSISSIPPI
www.dammonengineering.com
info@dammonengineering.com
PH: 985.649.3832
Chief Engineer: Brian Mistich, PE
5540 Gibson Trail
Slidell, LA 70458

#	DESCRIPTION	DATE

REVISIONS

SEAL:

NEW BULKHEAD AND BOAT HOUSES
TCHEFUNCTA CLUB ESTATES
2 PINEGREST DRIVE
COVINGTON, LA 70433

JOB No:	2025	DATE:	02-14-25
DRAWN BY:	CKD	CHECKED BY:	BAM

THIS DRAWING IS AN INSTRUMENT OF SERVICE, THE PROPERTY OF DAMMON ENGINEERING, INC. AND SHALL REMAIN THE PROPERTY OF DAMMON ENGINEERING. NO REPRODUCTION OR DISTRIBUTION OF THIS DRAWING OR ANY PART THEREOF SHALL BE MADE WITHOUT THE WRITTEN CONSENT OF DAMMON ENGINEERING. THIS DRAWING IS TO BE RETURNED UPON REQUEST. PROJECT FOR WHICH THIS DATA WAS PREPARED AND DEVELOPED WITHOUT WRITTEN CONSENT OF DAMMON ENGINEERING, INC. SHALL BE AT THE USER'S SOLE RISK AND WITHOUT LIABILITY TO DAMMON ENGINEERING, INC.

SHEET TITLE:
BOAT HOUSE SITE PLAN

DRAWING NUMBER:
C101

SHEET No: 1 of 4

FILE NAME: J:\- Foundations or Structural Only\Tchefuncta Country Club Marina\New Bulkhead and Boat House\Dwg\C101 - Site Plan.dwg PLOT DATE & TIME: Friday, February 14, 2025 4:28:23 AM