ABBREVIATIONS

CB = CATCH BASIN
CMP = CORRUGATED METAL PIPE
COR = CENTER OF ROAD
EOR = EDGE OF ROAD
FM = FORCE MAIN
INV = INVERT
MH = NEW SANITARY SEWER MANHOLE
RCP = ROUND CORRUGATED PIPE
RCPA = ROUND CORRUGATED PIPE-ARCH
ROW = RIGHT OF WAY
SW = SWALE

LEGEND

6" FORCE MAIN
GRAVITY FED SEWER
POWER POLE
SANITARY SEWER MAN HOLE
EXISTING ELEVATION
STA=0+00' — STATION #
EL=101.1' — ELEVATION

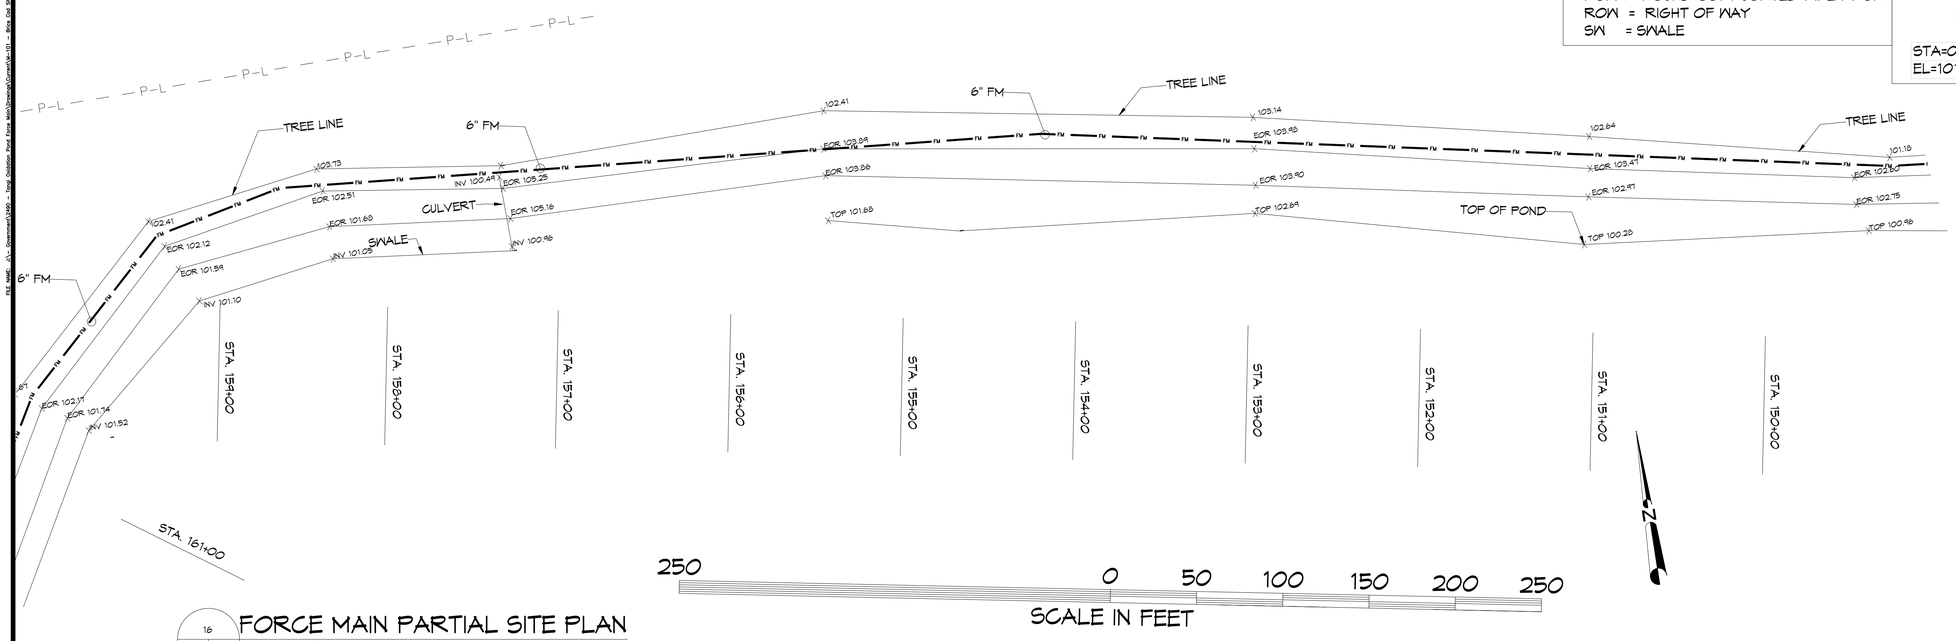

16 M101 M101 FORCE MAIN PARTIAL SITE PLAN
1" = 40'

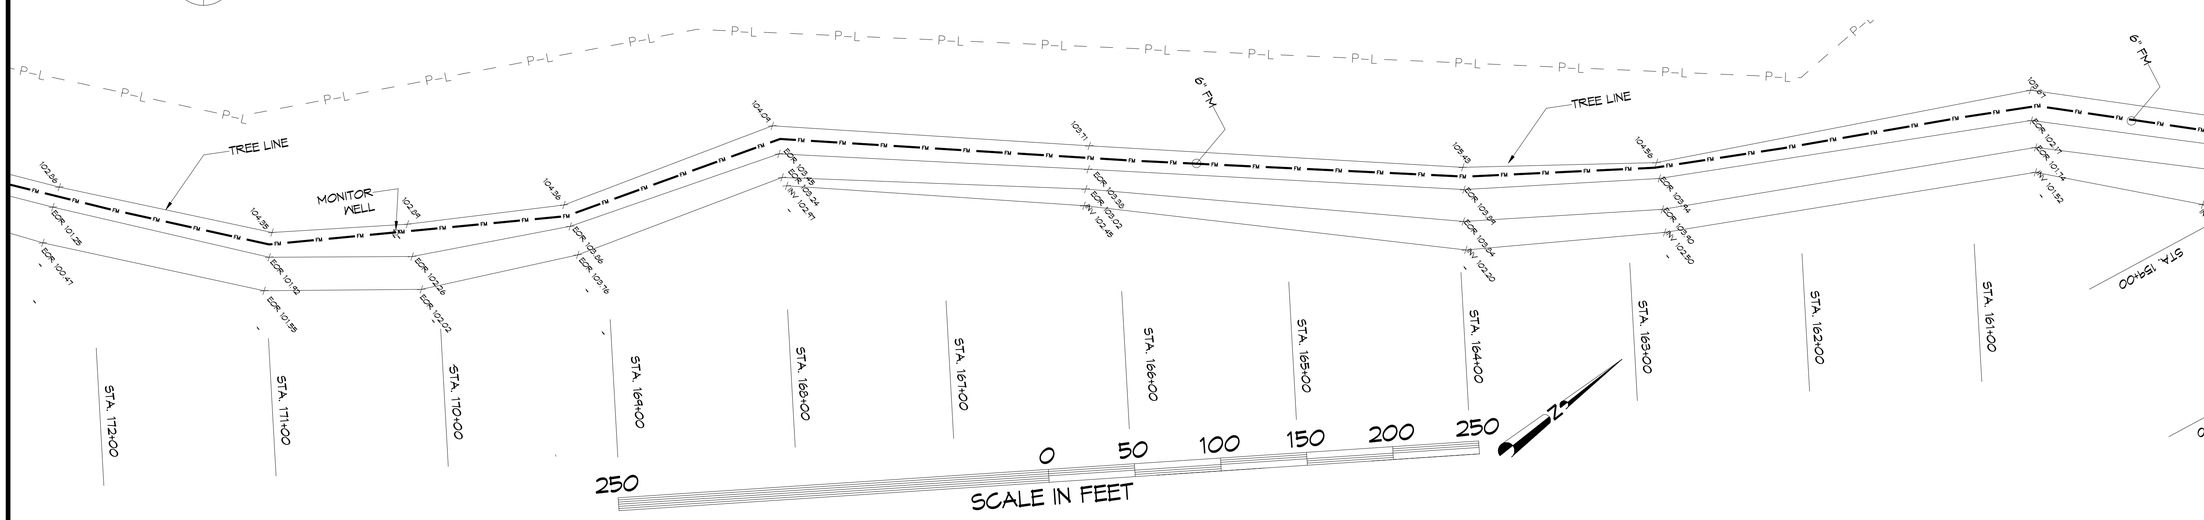

17 M101 M101 FORCE MAIN PARTIAL SITE PLAN
1" = 40'

DAMMON ENGINEERING, INC.
LOUISIANA & MISSISSIPPI
www.dammonengineering.com
info@dammonengineering.com
PH: 985.649.5832
Chief Engineer: Brian Mistich, PE
554 Old Spanish Trail
Slidell, LA 70458

REVISIONS

#	DESCRIPTION	DATE

SEAL:
STATE OF LOUISIANA
BRIAN A. MISTICH
License No. 30187
PROFESSIONAL ENGINEER
6/26/2024

NEW FORCEMAIN
TANGIPAHOA PARISH LANDFILL
AMITE CITY, LA

JOB No:	2490
DATE:	5-3-2024
DRAWN BY:	DPD
CHECKED BY:	BM

THIS DOCUMENT IS PROPERTY OF DAMMON ENGINEERING, INC. REPRODUCTION OF THIS DOCUMENT IN WHOLE OR IN PART WITHOUT WRITTEN PERMISSION OF DAMMON ENGINEERING, INC. IS PROHIBITED. ANY REPRODUCTION OF THIS DOCUMENT WITHOUT WRITTEN PERMISSION OF DAMMON ENGINEERING, INC. WILL BE PURSUED TO THE FULLEST EXTENT OF THE LAW.

SHEET TITLE:
FORCE MAIN HWY 16

DRAWING NUMBER:
M101J

SHEET No: 3 of 7