ABBREVIATIONS

CB	= CATCH BASIN
CMP	= CORRUGATED METAL PIPE
COR	= CENTER OF ROAD
EOR	= EDGE OF ROAD
FM	= FORCE MAIN
INV	= INVERT
MH	= NEW SANITARY SEWER MANHOLE
RCP	= ROUND CORRUGATED PIPE
RCPA	= ROUND CORRUGATED PIPE-ARCH
ROW	= RIGHT OF WAY
SW	= SWALE

LEGEND

—FM—FM—	6" FORCE MAIN
—SS—	GRAVITY FED SEWER
	POWER POLE
	SANITARY SEWER MAN HOLE
X	EXISTING ELEVATION
STA=0+00' / EL=101.1'	STATION # / ELEVATION

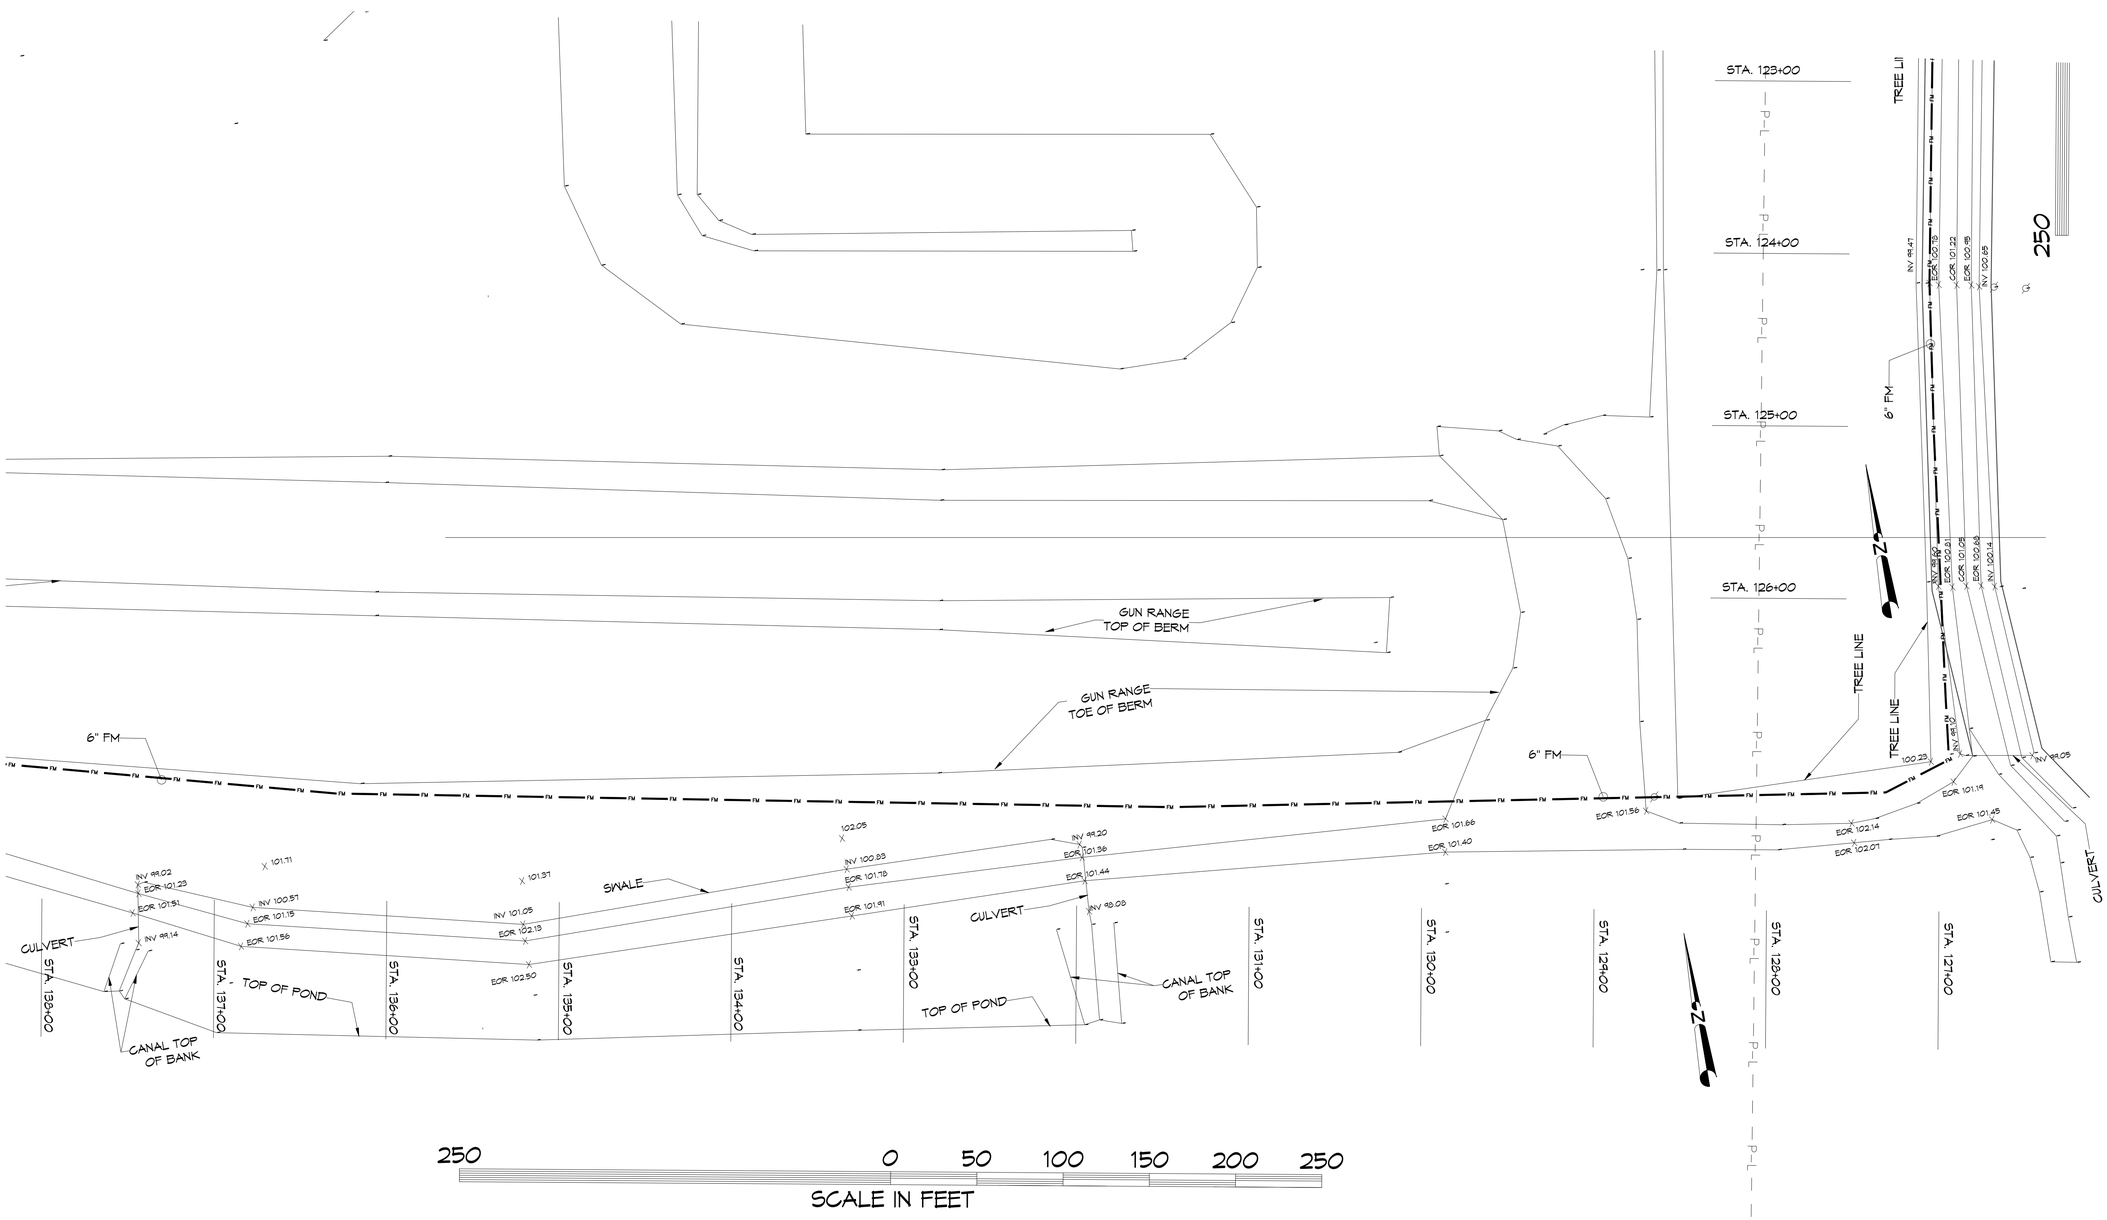

14 M101 M101 PRE-TREATED LEACHATE FORCE MAIN PARTIAL SITE PLAN
1" = 40'

DAMMON ENGINEERING, INC.
LOUISIANA & MISSISSIPPI

Chief Engineer: Brian Mistich, PE
554 Old Spanish Trail
Slidell, LA 70458

www.dammonengineering.com
info@dammonengineering.com
PH: 985.649.5832

#	DESCRIPTION	DATE

REVISIONS

SEAL:

STATE OF LOUISIANA
BRIAN A. MISTICH
License No. 30187
2/27/2025
PROFESSIONAL ENGINEER

NEW FORCEMAIN
TANGIPAHOA PARISH LANDFILL
AMITE CITY, LA

JOB No:	2490	DATE:	2-27-2025
DRAWN BY:	DPD	CHECKED BY:	BM

THE DRAWINGS, SPECIFICATIONS AND OTHER DOCUMENTS, INCLUDING BUT NOT LIMITED TO ELECTRONIC FORMS AND FILES, PREPARED BY DAMMON ENGINEERING, INC. (DAMMON) ARE AND SHALL REMAIN THE PROPERTY OF DAMMON ENGINEERING, INC. AND THE SAME SHALL NOT BE USED ON OTHER PROJECTS OR EXTENSIONS TO THIS PROJECT, EXCEPT BY AGREEMENT IN WRITING BY AND WITH THE COMPENSATION TO DAMMON ENGINEERING, INC. THESE DOCUMENTS ARE NOT TO BE REPRODUCED, CHANGED OR COPIED IN ANY FORM OR MANNER WHATSOEVER, NOR ARE THEY TO BE ASSIGNED TO ANY THIRD PARTY, WITHOUT FIRST OBTAINING THE EXPRESS WRITTEN PERMISSION AND CONSENT OF DAMMON ENGINEERING, INC.

SHEET TITLE:
FORCE MAIN HWY 16

DRAWING NUMBER:
M101H

SHEET No: 3 of 7

FILE NAME: J:\1-Government\490 - Tang Outdoor Pond Force Main\Drawings\Civil\M-101 Civil Site Plan.dwg OUT DATE & TIME: Thursday, February 27, 2025 2:10:38 PM