FILE NAME: J:\- Government\2490 - Tangi Oxidation Pond Force Main\Drawings\Current\M-101 Current Site Plan.dwg PLOT DATE & TIME: Tuesday, August 26, 2025 1:35:21 PM

SITE SPECIFIC NOTES:

1. AN LA LICENSED SURVEYOR SHALL PIN THE SOUTHERN RIGHT OF WAY (ROW) OF HWY 16 BETWEEN THE ACCESS RD FOR INTERSTATE I-55 AND PULESTON ROAD.
2. CONTRACTOR SHALL TRENCH OR HORIZONTALLY DIRECTIONAL DRILL (BORE) 6" HDPE FORCE MAIN ALONG THE SOUTHERN ROW FOR HWY 16 BETWEEN THE LIFT STATION NEAR THE ACCESS RD FOR INTERSTATE I-55 AND PULESTON ROAD. THE FORCE MAIN SHALL BE PLACED APPROXIMATELY ONE (1) FOOT WITHIN LA HWY 16 ROW AND SHALL BE A MINIMUM OF 3 FT BELOW GRADE.
3. CONTRACTOR SHALL UTILIZE METHODS IN ACCORDANCE WITH THE LATEST EDITION OF LA DOTD STANDARD SPECIFICATION FOR ROADS AND BRIDGES.

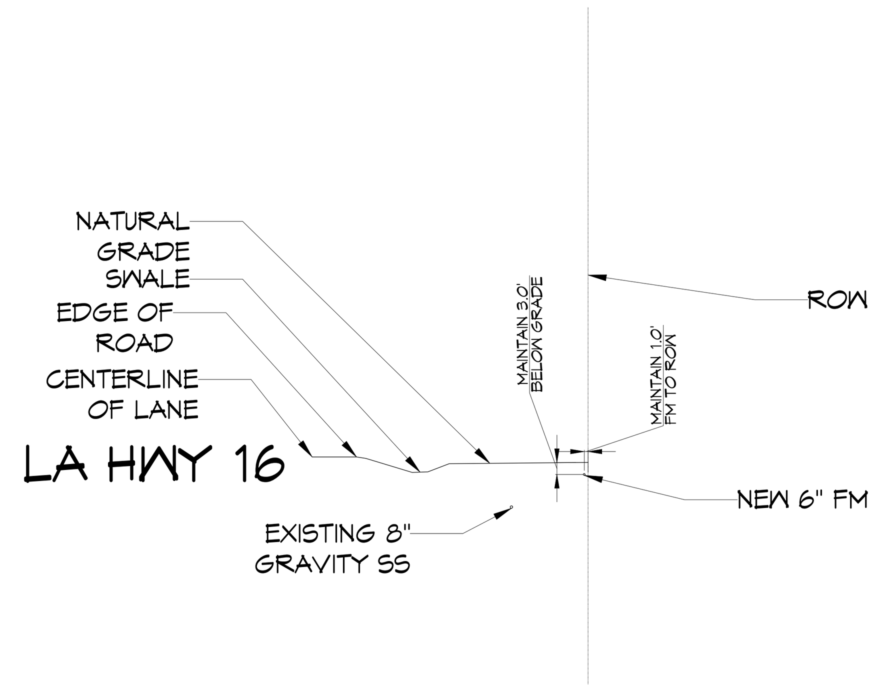

B M101A M101A TYPICAL SECTION
N.T.S

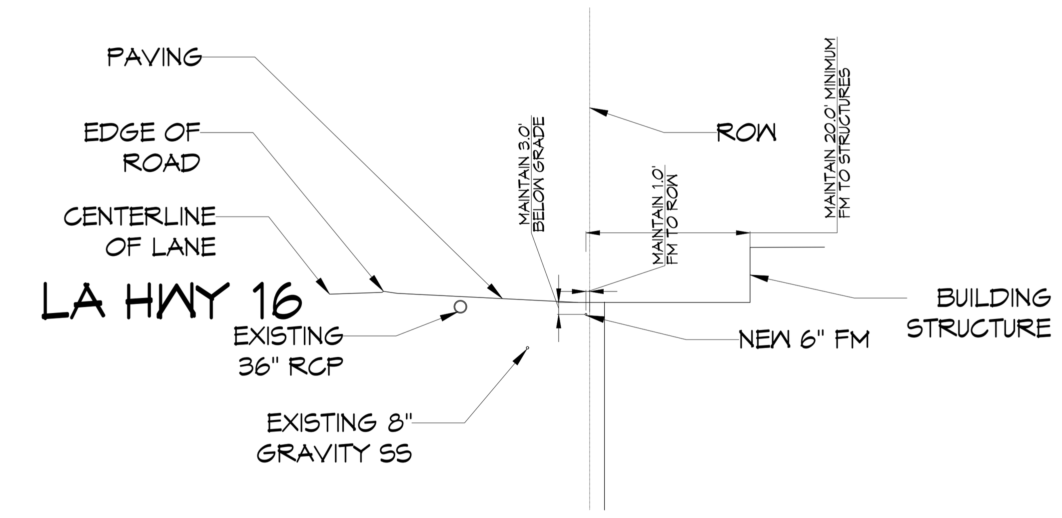

C M101A M101A TYPICAL SECTION
N.T.S

LEGEND

6" FORCE MAIN
GRAVITY FED SEWER
POWER POLE
SANITARY SEWER MAN HOLE
EXISTING ELEVATION
STA=0+00' EL=101.1' — STATION # ELEVATION

ABBREVIATIONS

CMP = CORRUGATED METAL PIPE
EOR = EDGE OF ROAD
FM = FORCE MAIN
HWY 16 = LA STATE HIGHWAY 16
I-55 = INTERSTATE 55
RCP = ROUND CORRUGATED PIPE
RCPA = ROUND CORRUGATED PIPE-ARCH
ROW = RIGHT OF WAY

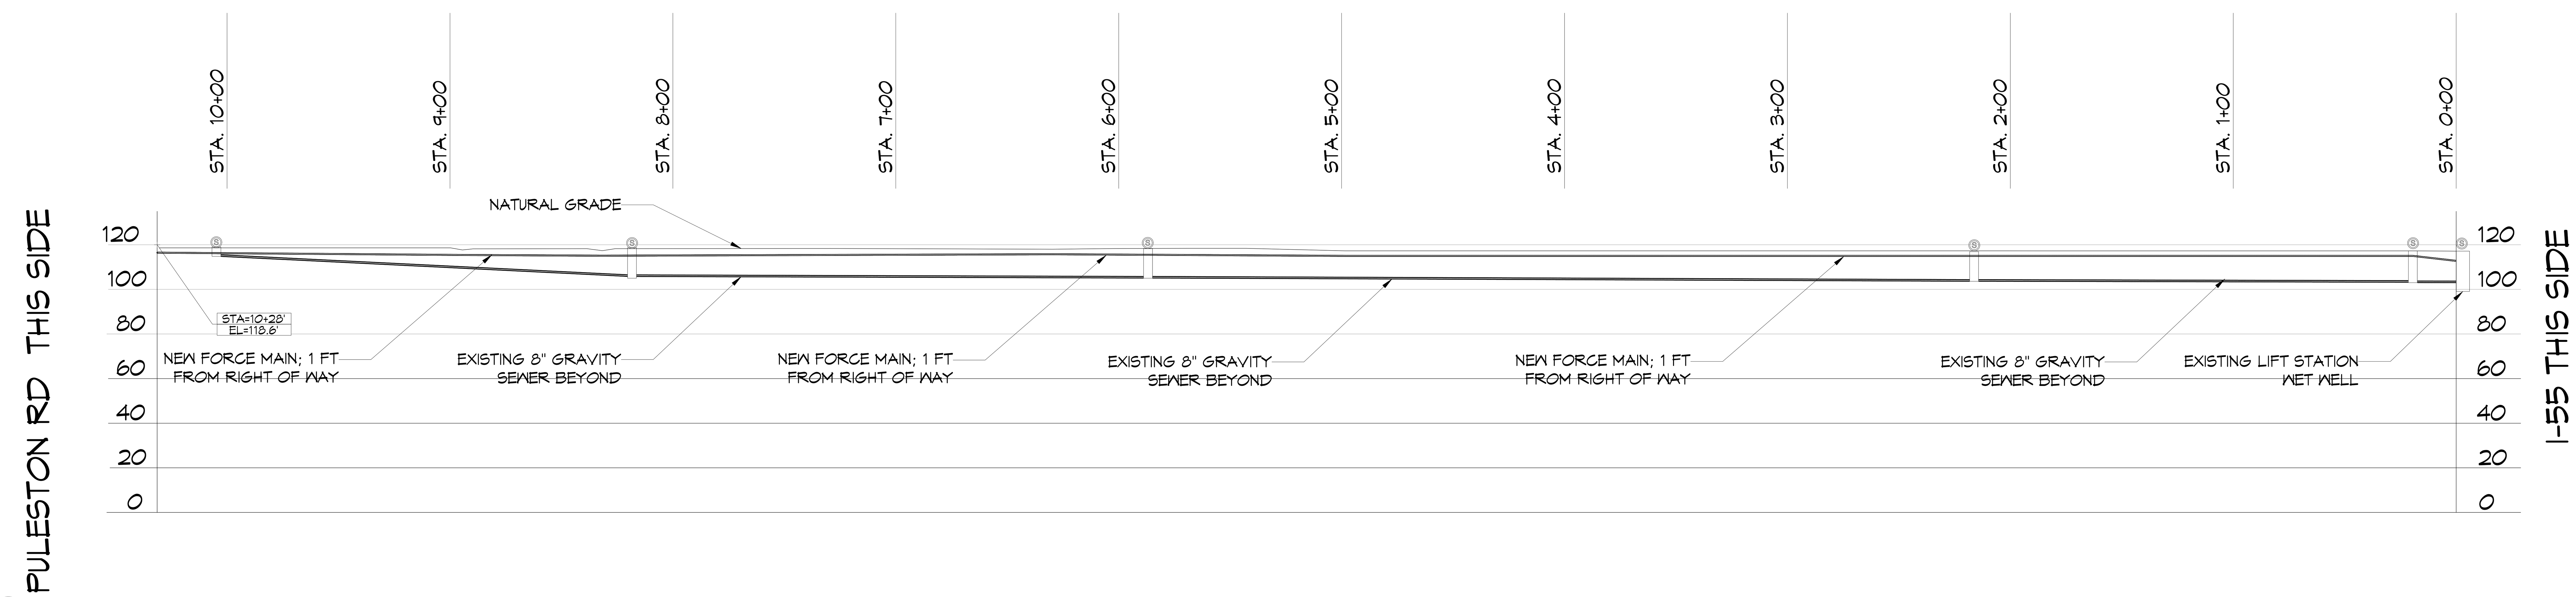

A M101A M101A PRE-TREATED LEACHATE FORCE MAIN PARTIAL PROFILE
1" = 40'

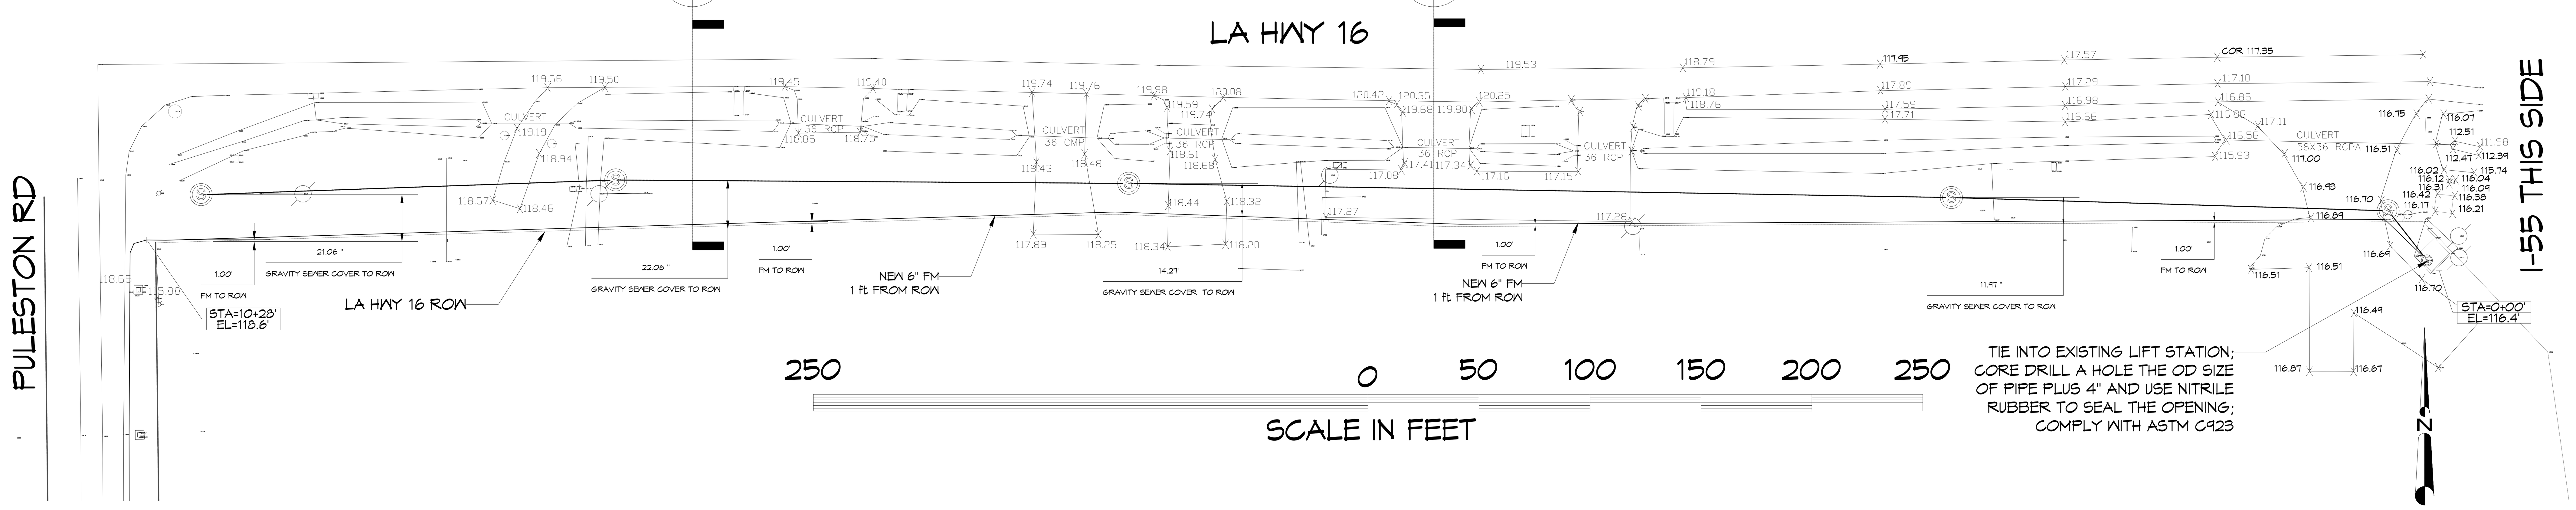

2 M101A M101 PRE-TREATED LEACHATE FORCE MAIN PARTIAL SITE PLAN
1" = 40'

DAMMON ENGINEERING, INC.
LOUISIANA & MISSISSIPPI

Chief Engineer: Brian Mistich, PE
554 Old Spanish Trail
Slidell, LA 70458
www.dammonengineering.com
info@dammonengineering.com
PH: 985.649.5832

#	DESCRIPTION	DATE

REVISIONS

SEAL:

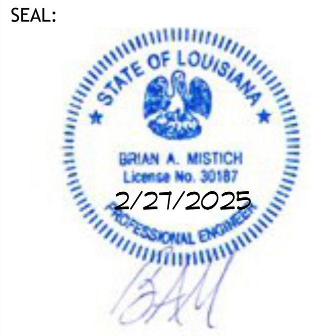

NEW FORCEMAIN
TANGIPAHOA PARISH LANDFILL
AMITE CITY, LA

JOB No:	2490	DATE:	2-27-2025
DRAWN BY:	DPD	CHECKED BY:	BM

The above drawings and specifications, designs and arrangements represented thereby are and shall remain the property of Dammon Engineering, and no part thereof shall be copied, disclosed to others, or used in connection with any work or project other than the specific project for which the have been prepared and developed without written consent of Dammon Engineering. Visual contact with these drawings or specifications shall constitute conclusive evidence of acceptance of these restrictions.

SHEET TITLE:
FORCE MAIN HWY 16

DRAWING NUMBER:
M101A

SHEET No: 3 of 7