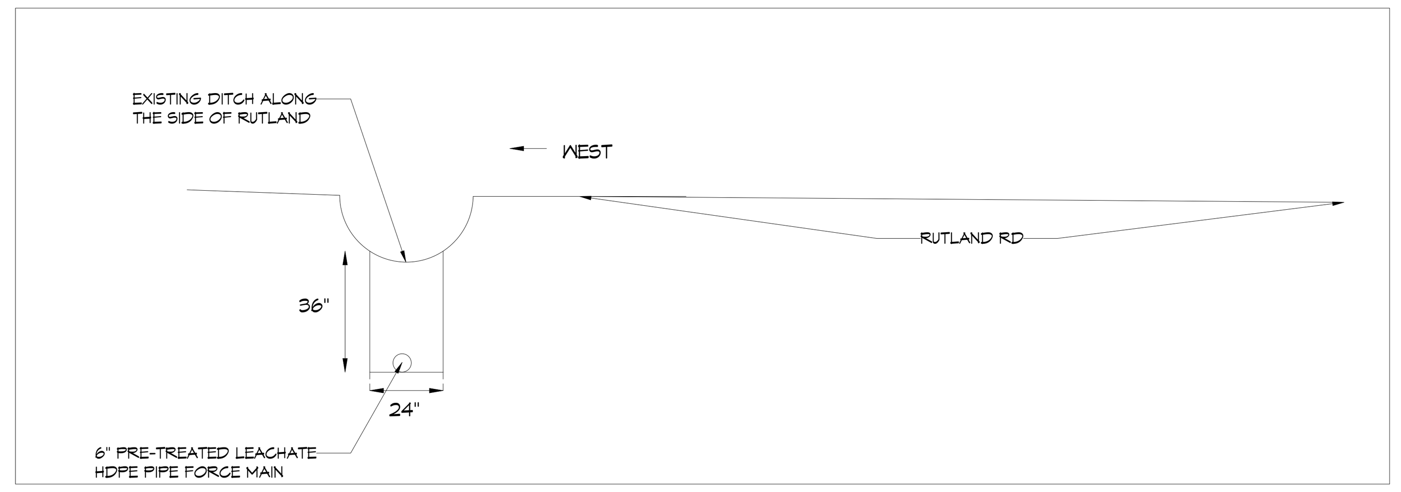

E M101D M101D DETAIL
1/4" = 1'-0"

ABBREVIATIONS

- CB = CATCH BASIN
- CMP = CORRUGATED METAL PIPE
- COR = CENTER OF ROAD
- EOR = EDGE OF ROAD
- FM = FORCE MAIN
- INV = INVERT
- MH = NEW SANITARY SEWER MANHOLE
- RCP = ROUND CORRUGATED PIPE
- RCPA = ROUND CORRUGATED PIPE-ARCH
- ROW = RIGHT OF WAY
- SW = SWALE

LEGEND

- 6" FORCE MAIN
- GRAVITY FED SEWER
- POWER POLE
- SANITARY SEWER MAN HOLE
- EXISTING ELEVATION
- STA=0+00' / EL=101.1' — STATION # / ELEVATION

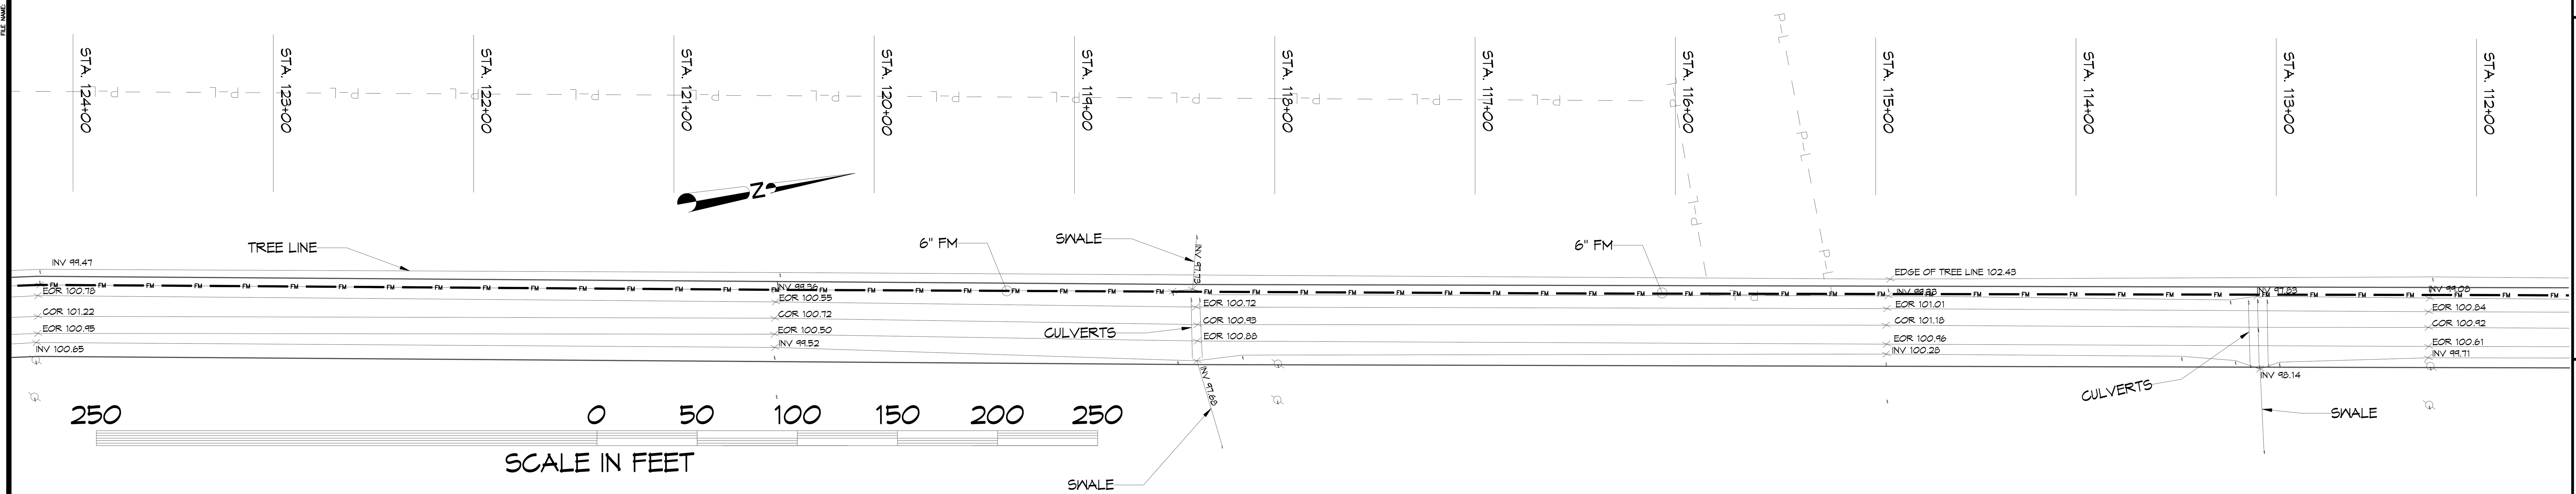

12 M101 M101 PRE-TREATED LEACHATE FORCE MAIN PARTIAL SITE PLAN
1" = 40'

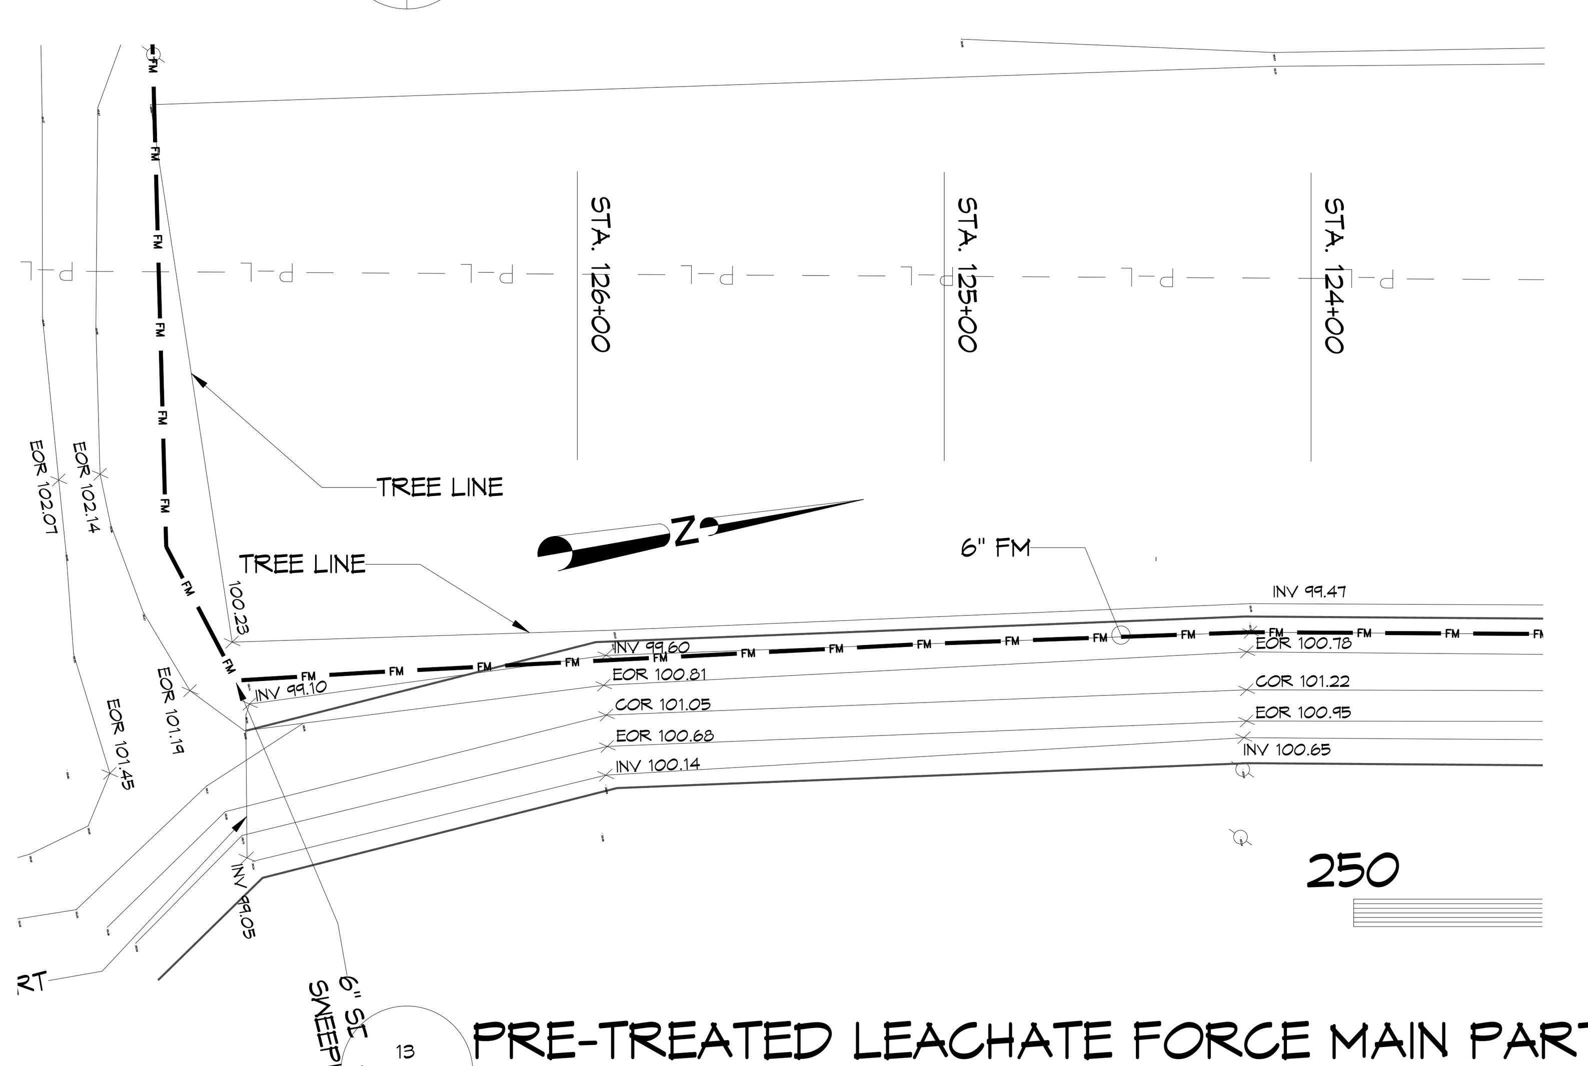

13 M101 M101 PRE-TREATED LEACHATE FORCE MAIN PARTIAL SITE PLAN
1" = 40'

DAMMON ENGINEERING, INC.
LOUISIANA & MISSISSIPPI
Chief Engineer: Brian Mistich, PE
554 Old Spanish Trail
Slidell, LA 70458
www.dammonengineering.com
info@dammonengineering.com
PH: 985.649.5832

REVISIONS

#	DESCRIPTION	DATE

SEAL:

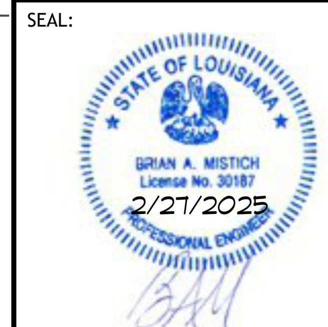

NEW FORCEMAIN
TANGIPAHOA PARISH LANDFILL
AMITE CITY, LA

JOB No:	2490	DATE:	2-27-2025
DRAWN BY:	DPD	CHECKED BY:	BM

SHEET TITLE:
FORCE MAIN HWY 16

DRAWING NUMBER:
M101G

SHEET No: 3 of 7