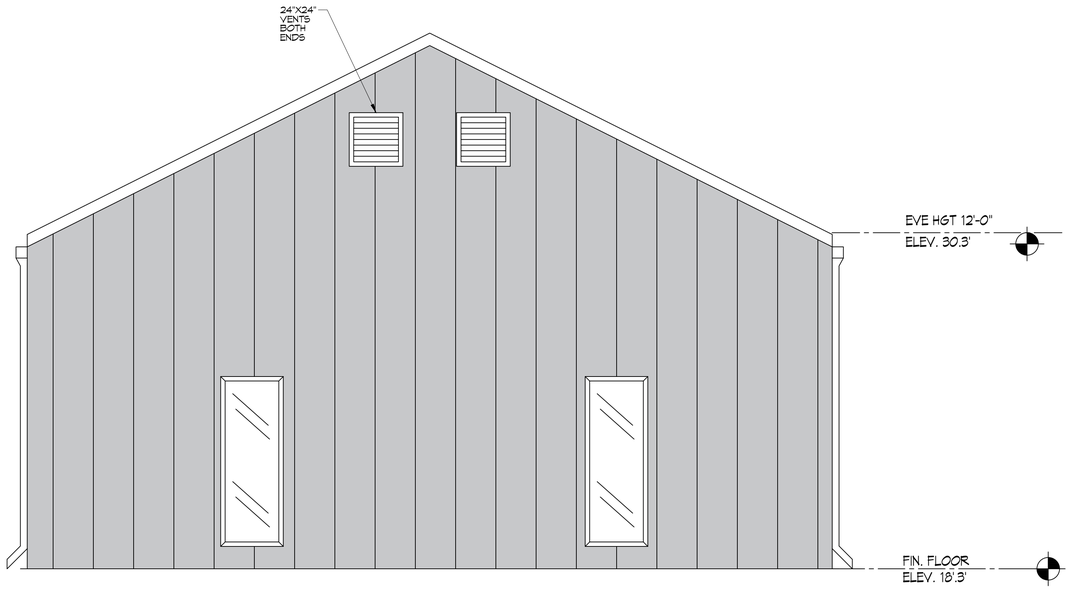

15 FRONT ELEVATION
SCALE: 3/8"=1'-0"

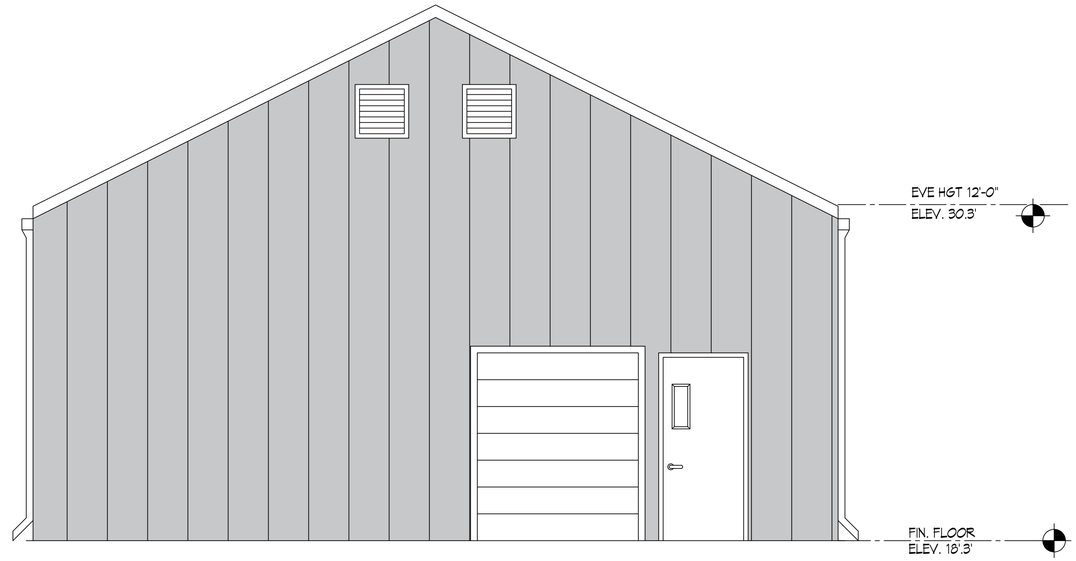

17 REAR ELEVATION
SCALE: 3/8"=1'-0"

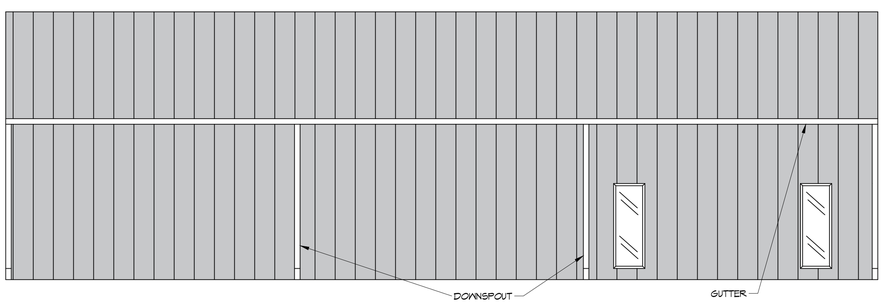

16 LEFT SIDE ELEVATION
SCALE: 3/16"=1'-0"

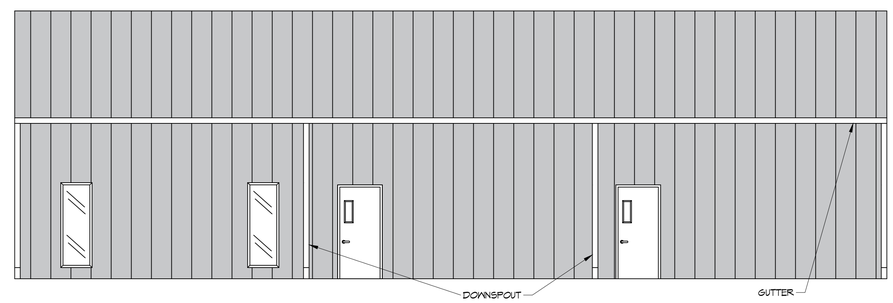

18 RIGHT SIDE ELEVATION
SCALE: 3/16"=1'-0"

DAMMON ENGINEERING, INC.
LOUISIANA & MISSISSIPPI
www.dammonengineering.com
info@dammonengineering.com
PH: 985.649.5832
Chief Engineer: Brian Mistich, PE
5544 Crown Point Trail
Slidell, LA 70458

REVISIONS

#	DESCRIPTION	DATE

SEAL:

NEW TRAINING FACILITY
ST. TAMMANY FIRE PROTECTION DISTRICT NO. 1
34100 S RANGE ROAD
SLIDELL, LA 70460

JOB No: 2501 | DATE: 12-16-2024
DRAWN BY: CKD | CHECKED BY: JMS

THIS DRAWING IS THE PROPERTY OF DAMMON ENGINEERING, INC. THE PLANS AND SPECIFICATIONS REPRESENTED HEREIN ARE THE PROPERTY OF DAMMON ENGINEERING, INC. AND SHALL NOT BE USED FOR ANY PURPOSE OTHER THAN THE PROJECT FOR WHICH THEY WERE PREPARED AND PROVIDED. ANY REPRODUCTION, IN WHOLE OR IN PART, OF THESE PLANS AND SPECIFICATIONS WITHOUT THE WRITTEN PERMISSION OF DAMMON ENGINEERING, INC. IS PROHIBITED.

SHEET TITLE:
EXTERIOR ELEVATIONS

DRAWING NUMBER:
A102

SHEET No: 9 of 15

FILE NAME: J:\- Government\2501 - Second Training Facility\Drawings\Current Drawings\A102 - Exterior Elevations.dwg PLOT DATE & TIME: Wednesday, December 18, 2024 12:39:06 PM