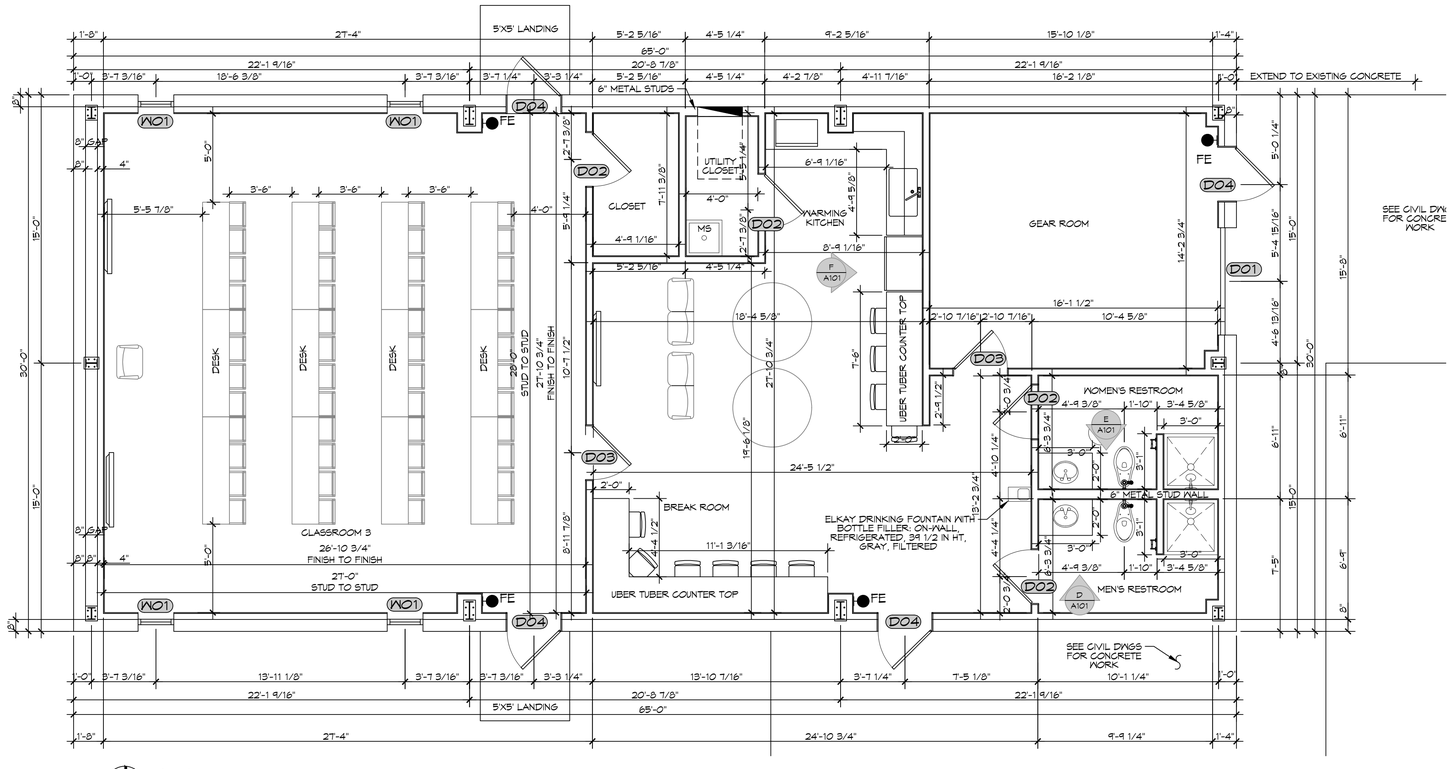

N 14 FLOOR PLAN
SCALE: 1/4"= 1'-0"

DAMMON ENGINEERING, INC.
LOUISIANA & MISSISSIPPI

Chief Engineer: Brian Mistich, PE
5545 Sharp Trail
Slidell, LA 70458

www.dammonengineering.com
info@dammonengineering.com
PH: 985.649.5832

REVISIONS

#	DESCRIPTION	DATE

SEAL:

STATE OF LOUISIANA
BRIAN A. MISTICH
License No. 30187
PROFESSIONAL ENGINEER

NEW TRAINING FACILITY
ST. TAMMANY FIRE PROTECTION DISTRICT NO. 1

34780 S RANGE ROAD
SLIDELL, LA 70460

JOB No: 2501
DATE: 02-10-2025
DRAWN BY:
CHECKED BY:

These plans remain the property of Dammon Engineering, and are not to be used for any other project than that for which they have been prepared and delivered without written consent of Dammon Engineering. Reproduction of these plans for other projects is prohibited.
COPYRIGHT © 2025 DAMMON ENGINEERING, INC.

SHEET TITLE:

DRAWING NUMBER:

SHEET No: of 15

FILE NAME: J:\- Government\2501 - Second Training Facility\Drawings\Current Drawings\A101 - Floor Plan.dwg DLOT DATE & TIME: Monday, July 28, 2025 11:18:59 AM