FILE NAME: J:_Government\City Station #10\Drawings\Current Drawings\C101- Site Plan.dwg, PLOT DATE & TIME: Tuesday, August 19, 2025 12:21:40 PM

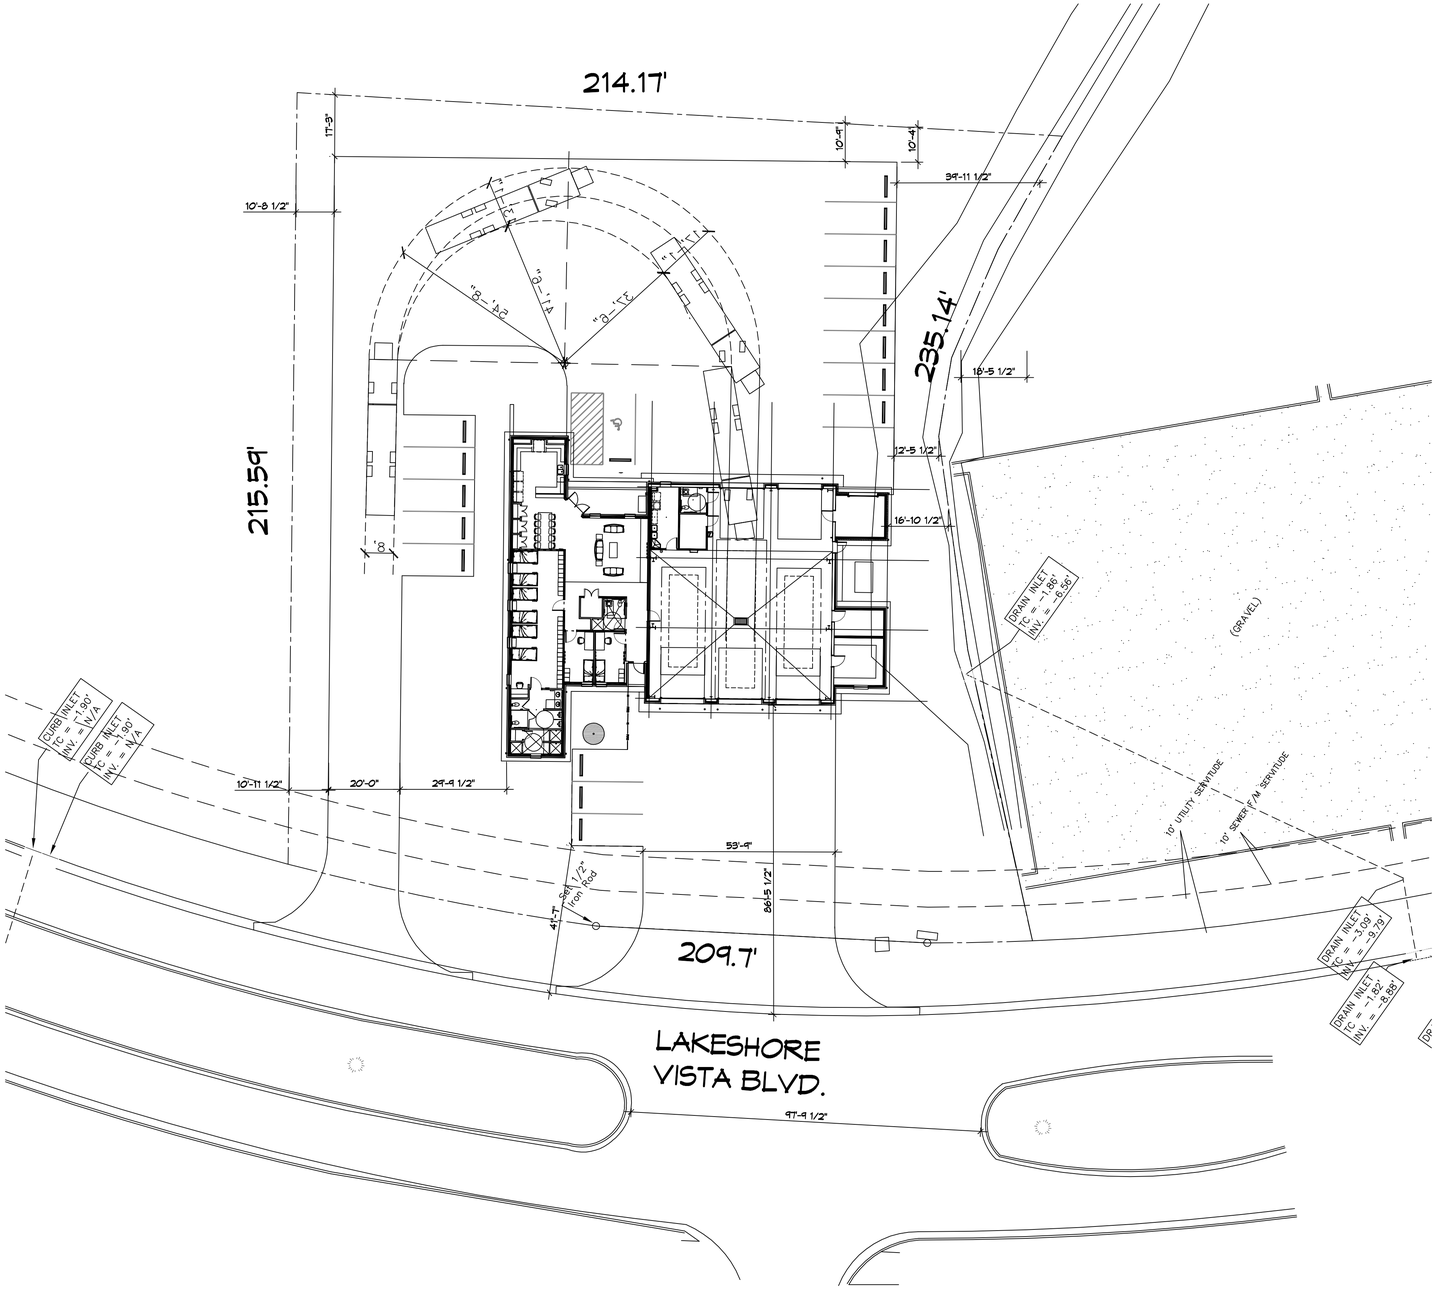

N

1 PROPOSED SITE PLAN
SCALE: 1"=20'

DAMMON ENGINEERING, INC.
LOUISIANA & MISSISSIPPI
www.dammonengineering.com
info@dammonengineering.com
PH: 985.649.5832

Chief Engineer: Brian Mistich, PE
58470 Cassels Trail
Slidell, LA 70458

REVISIONS

#	DESCRIPTION	DATE

SEAL:

NEW FIRE STATION #10
ST. TAMMANY FIRE PROTECTION DISTRICT NO. 1

LAKESHORE VISTA BLVD
SLIDELL, LA 70458

JOB No:	????	DATE:	08-19-2025
DRAWN BY:	CKD	CHECKED BY:	CKD

All ideas, designs, arrangements and plans indicated or represented by this drawing are owned by and the property of Dammon Engineering, and were created and developed for use on the project noted herein. None of such ideas, designs, arrangements or plans shall be used by or disclosed to any person, firm or corporation for any purpose whatsoever without the written permission of Dammon Engineering. Visual contact with these drawings shall constitute prima facie evidence of the acceptance of these restrictions.

SHEET TITLE:
PROPOSED SITE PLAN

DRAWING NUMBER:
C101

SHEET No: 1 of 1