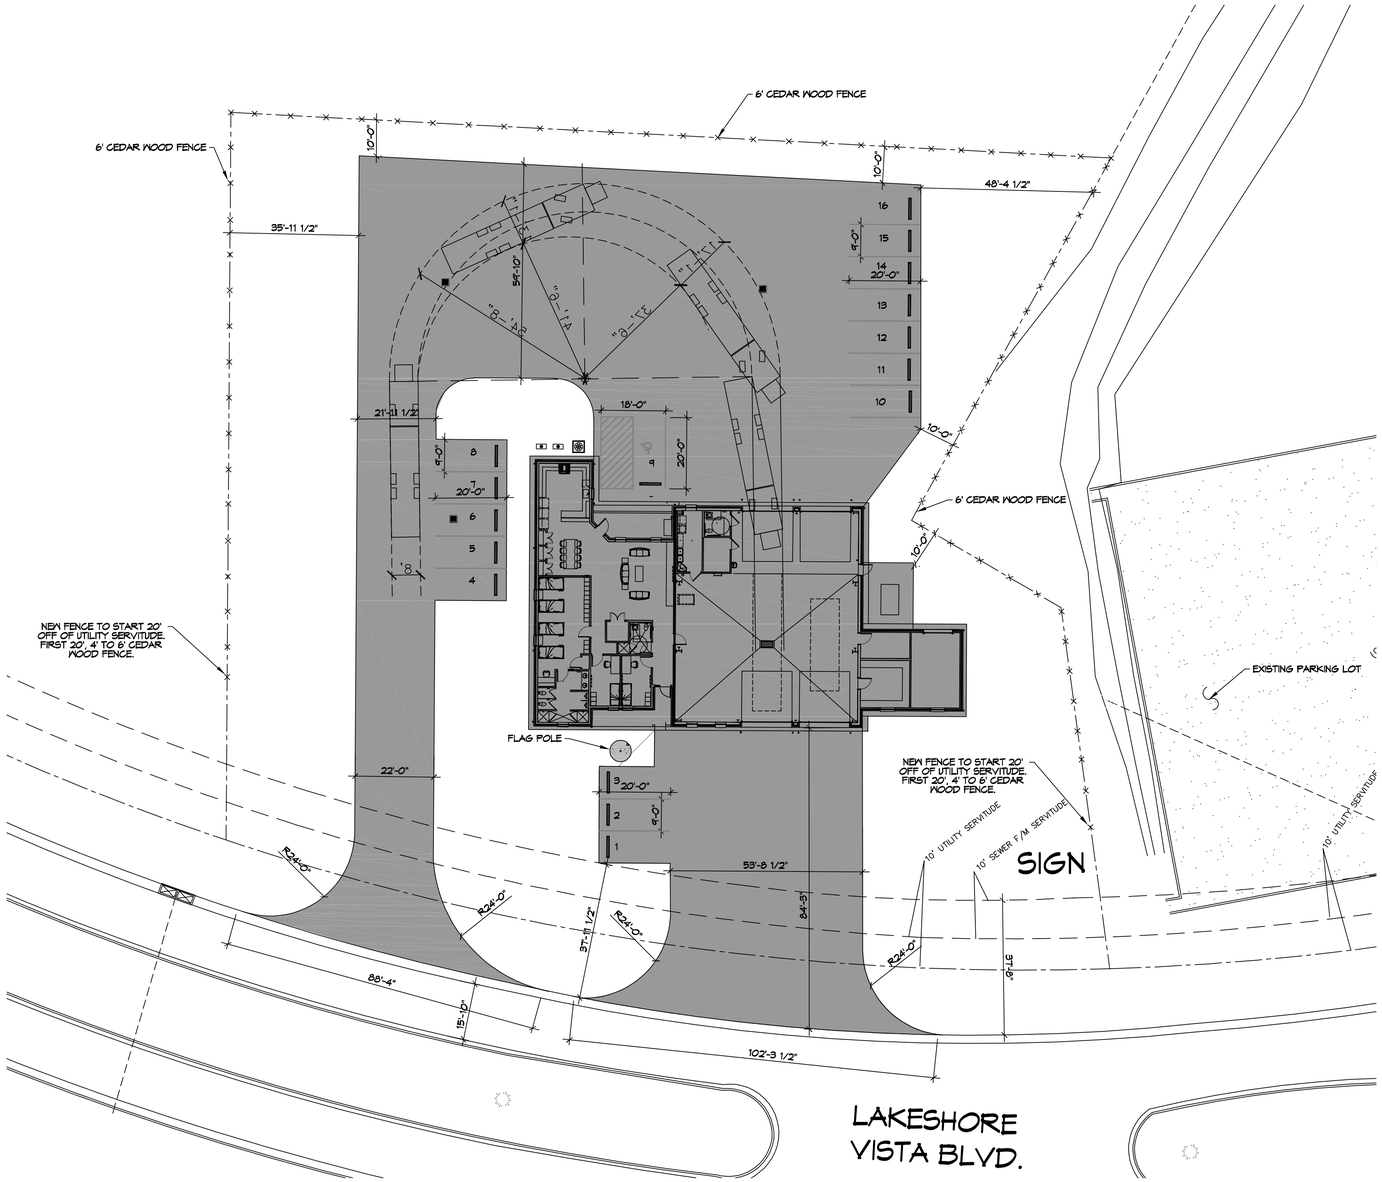

1 PROPOSED SITE PLAN
SCALE: 1"=20'

PLANNING

ZONING DISTRICT - LV3 PERMITTED USE FIRE STATION

LOT #B-1B

FLOOD ZONE AH

BUILDING SETBACKS

FRONT SETBACK = 25'
REAR SETBACK = 10'
SIDE SETBACKS = 10'

PARKING REQUIREMENTS

15 REGULAR PARKING SPACES PROVIDED
1 HANDICAP PARKING SPACES PROVIDED
TOTAL PARKING SPACES PROVIDED 16

DAMMON ENGINEERING, INC.
LOUISIANA & MISSISSIPPI
www.dammonengineering.com
info@dammonengineering.com
PH: 985.649.5832
Chief Engineer: Brian Mistich, PE
5540 Lakeshore Trail
Slidell, LA 70458

REVISIONS

#	DESCRIPTION	DATE

SEAL:

NEW FIRE STATION #10
ST. TAMMANY FIRE PROTECTION DISTRICT No. 1

LAKESHORE VISTA BLVD
SLIDELL, LA 70461

JOB No:	2025	DATE:	09-11-2025
DRAWN BY:	CKD	CHECKED BY:	CKD

THIS DRAWING IS AN INSTRUMENT OF SERVICE AND IS THE PROPERTY OF DAMMON ENGINEERING, INC. AND SHALL REMAIN THE PROPERTY OF DAMMON ENGINEERING, INC. THE REPRODUCTION, ALTERATION OR USE FOR ANY PURPOSE OTHER THAN THE SPECIFIC PROJECT FOR WHICH THE WORK WAS PREPARED AND WITHOUT WRITTEN CONSENT OF DAMMON ENGINEERING, INC. IS PROHIBITED. ANY REPRODUCTION OR ALTERATION WITHOUT WRITTEN CONSENT SHALL BE AT THE USER'S SOLE RISK AND WITHOUT LIABILITY TO DAMMON ENGINEERING, INC.

SHEET TITLE:
PROPOSED SITE PLAN

DRAWING NUMBER:
C101

SHEET No: 1 of 35

FILE NAME: J:\---Government\City Station #10\Drawings\Current Drawings\C101-Site Plan.dwg PLOT DATE & TIME: Tuesday, October 28, 2025 1:29:17 PM