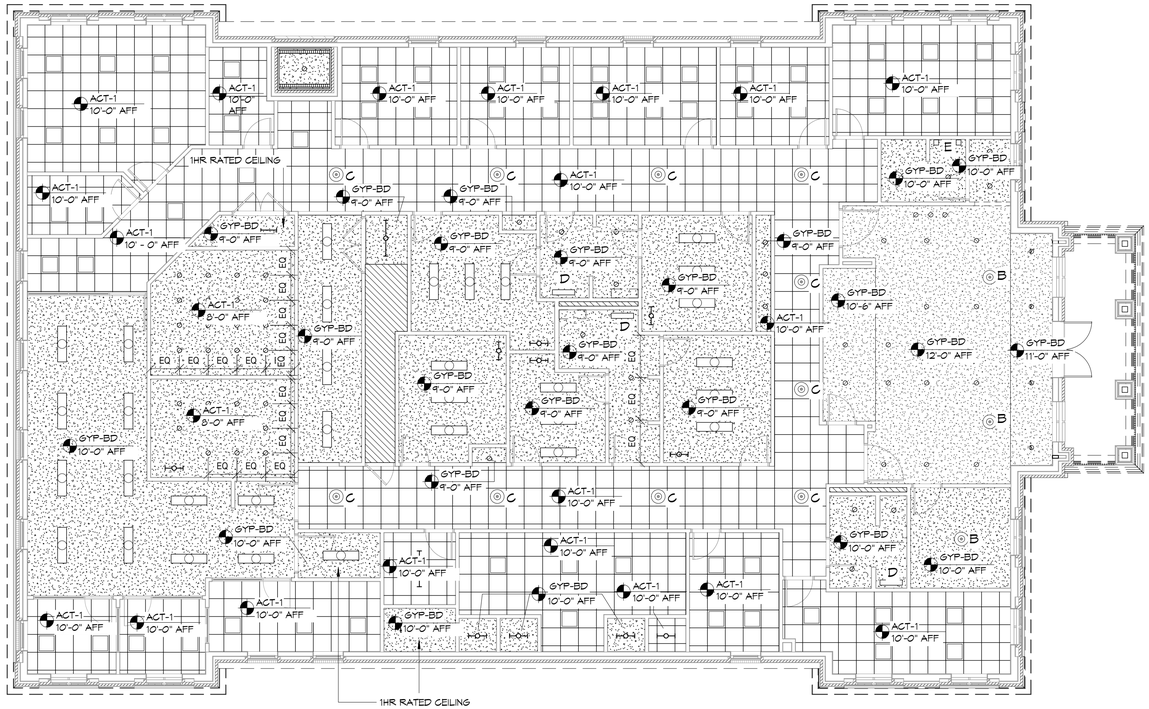

1 RCP - LEVEL 1
SCALE: 1/8"= 1'-0"

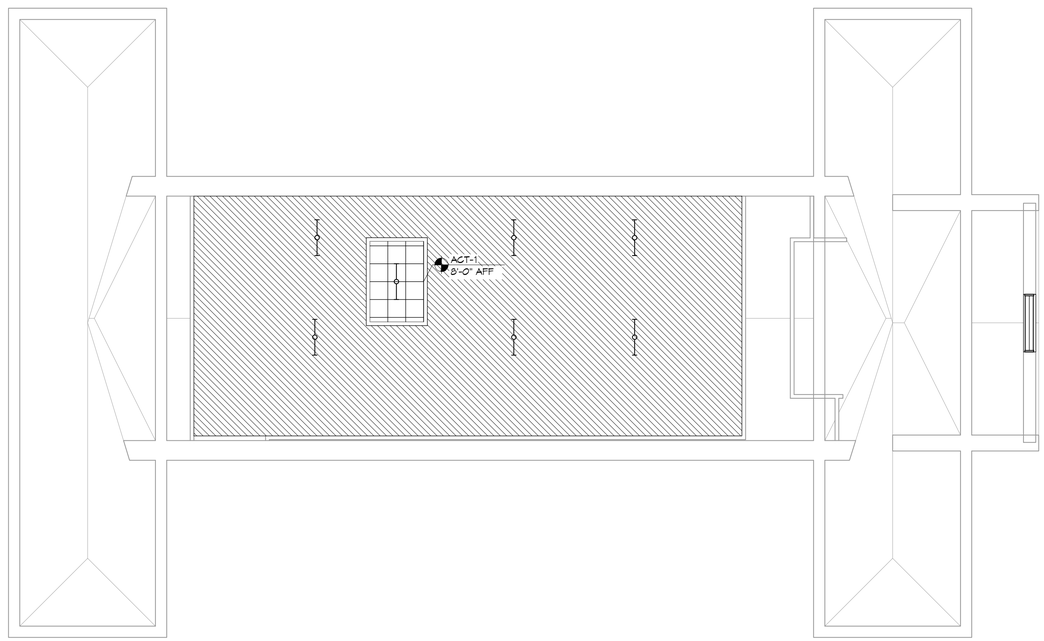

2 RCP - LEVEL 2
SCALE: 1/8"= 1'-0"

CEILING TYPES :

- GYP. BD. CLNG. ASSEMBLY RIGIDLY ATTACHED TO STRUCTURE
- SUSPENDED ACOUSTICAL PANEL CLNG ASSEMBLY
- EXPOSED STRUCTURE, NO CEILING

CEILING FIXTURE LEGEND

- RECESSED "CAN" FIXTURE
- PENDANT MOUNTED FIXTURE
- RECESSED FLUORESCENT FIXTURE
- SURFACE OR PENDANT MOUNTED LED FIXTURE
- SURFACE OR PENDANT MOUNTED LED FIXTURE
- HVAC SUPPLY REGISTER
- HVAC RETURN REGISTER
- HVAC EXHAUST REGISTER
- P — CEILING ACCESS PANEL P= PANEL FOR PLUM. DEVICE ACCESS
- M — M= PANEL FOR MECH. EQUIP ACCESS

- B — CIRCA REED HANGING SHADE
- C — TECH LIGHTIN - MULBERRY FLUSH MOUNT DRUM
- D — DECORATIVE VANITY FIXTURE
- E — CIRCA WALL SCONCE - ASPECT LIBRARY SCONCE

NOTE:
SEE ELECTRICAL DRAWINGS FOR LIGHT FIXTURE INFORMATION
SEE MECHANICAL DRAWINGS FOR HVAC INFORMATION

REFLECTED CEILING PLAN NOTES:

1. REFER TO FIRE PROTECTION DRAWINGS FOR ALL AUTOMATIC FIRE SUPPRESSION SYSTEM REQUIREMENTS. G.C. TO COORDINATE SPRINKLER SYSTEM W/WORK OF ALL OTHER TRADES

2. CONFIRM LIGHING LAYOUT W/ ARCH. PRIOR TO INS 'ALLATION

3. REFER TO MECHANICAL AND ELECTRICAL DRAWINGS FOR WALL-MOUNTED GRILLES & DIFFUSERS AND ALL OTHER ADDITIONAL FIXTURES, DEVICES & ITEMS NOT SHOWN

4. INSTALL ALL CEILING FIXTURES AS DIMENSIONED ON RCPs. IN ROOMS/SPACES WITH ONLY ONE FIXTURE, CENTER EACH WAY.

5. FOR TYPICAL CONDITIONS, FOLLOW INSTALLATION PARAMETERS AS SHOWN BELOW.

6. FOR ALL ATYPICAL CONDITIONS, AND FOR ALL CONDITIONS WHERE CEILING COMPONENETS CANNOT BE INSTALLED AS SHOWN ON RCPs, COORDINATE EXACT LOCATIONS WITH ARCHITECT IN FIELD.

7. REFER TO EXTERIOR ELEVATIONS FOR ADDITIONAL LIGHTING & MECHANICAL REQUIREMENTS.

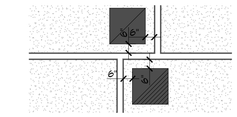

7. WHERE DIFFUSERS & GRILLES OCCUR TIGHT TO ROOM CORNERS, DIMENSION AS SHOWN IN ALL CONDITIONS WHERE POSSIBLE.

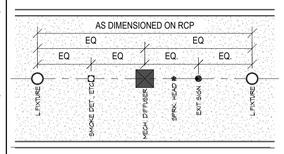

8. IN ALL CORRIDORS:
[a] ALIGN ALL RECESSED CAN LIGHT FIXTURES WITH CENTERLINE OF CORRIDOR AND DIMENSION AS SHOWN ON RCP.
[b] WHERE DIFFUSERS AND GRILLES OCCUR, ALIGN WITH CENTERLINE OF CORRIDOR AND CENTER BETWEEN LIGHT FIXTURES.
[c] WHERE ALL OTHER ELECTRICAL DEVICES OCCUR IN CEILINGS, CENTER BETWEEN ADJACENT LIGHT FIXTURES, DIFFUSERS, GRILLES, ETC. WHERE POSSIBLE.
[d] WHERE SPRINKLER HEADS OCCUR, ALIGN WITH CENTERLINE OF CORRIDOR AND SPACE AS NECESSARY TO ACHIEVE REQUIRED COVERAGE.

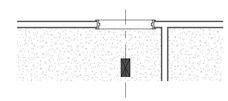

9 WHERE DIFFUSERS AND GRILLES OCCUR AT DOORWAYS, ALIGN AT CENTERLINE OF DOORWAY AS SHOWN. POSITION IN OTHER DIRECTION AS DIMENSIONED ON RCP. COORDINATE WITH ARCHITECT IN FIELD IF NOT OTHERWISE DIMENSIONED.

10. LOCATE ACCESS PANELS AS INDICATED ON DRAWINGS. FOR ACCESS PANELS NOT SHOWN BUT REQUIRED BY PROVISIONS OF THE CONTRACT DOCUMENTS, LOCATE IN ACCORDANCE WITH APPLICABLE CODES. SUBMIT PROPOSED LOCATIONS TO THE ARCHITECT FOR REVIEW AND ACCEPTANCE PRIOR TO INSTALLATION. ALL CEILING ACCESS PANELS ARE TO BE PROVIDED AND INSTALLED TO MAINTAIN ALL REQUIRED FIRE RATINGS.

11. CONTRACTOR IS TO SUBMIT PROPOSED LOCATIONS TO THE ARCHITECT FOR REVIEW AND ACCEPTANCE PRIOR TO INSTALLATION FOR ANY AND ALL CEILING MOUNTED FIXTURES OR DEVICES NOT SHOWN BUT REQUIRED BY PROVISIONS OF THE CONTRACT DOCUMENTS.

DAMMON
ENGINEERING, INC.
LOUISIANA & MISSISSIPPI
www.dammonengineering.com
info@dammonengineering.com
PH: 985.649.5832
Chief Engineer: Brian Mistich, PE
564 Robert Scott Trail
Slidell, LA 70458

REVISIONS

#	DESCRIPTION	DATE

SEAL:

NEW MEDICAL OFFICE
DIANA OAK HARBOR REAL ESTATE LLC
540 OAK HARBOR BLVD
SLIDELL, LA 70458

JOB No:	2513
DRAWN BY:	CKD
DATE:	05-16-2025
CHECKED BY:	JMS

All plans remain the property of Dammon Engineering, and are not to be used on any other project for which they have not been prepared and are exempted without written consent of Dammon Engineering. Visual contact with these plans shall constitute prima facie evidence of the acceptance of these restrictions.

SHEET TITLE:
REFLECTED CEILING PLANS

DRAWING NUMBER:
A10.0

SHEET No: 26 of 52

FILE NAME: J:_Projects_-_Medical_-_Dental\2513_-_Pelton_Steyer_Family_Medical\Current_Drawings_to_Use\A10.0_-_Reflected_Ceiling.dwg, PLOT DATE & TIME: Friday, May 16, 2025 3:03:26 PM