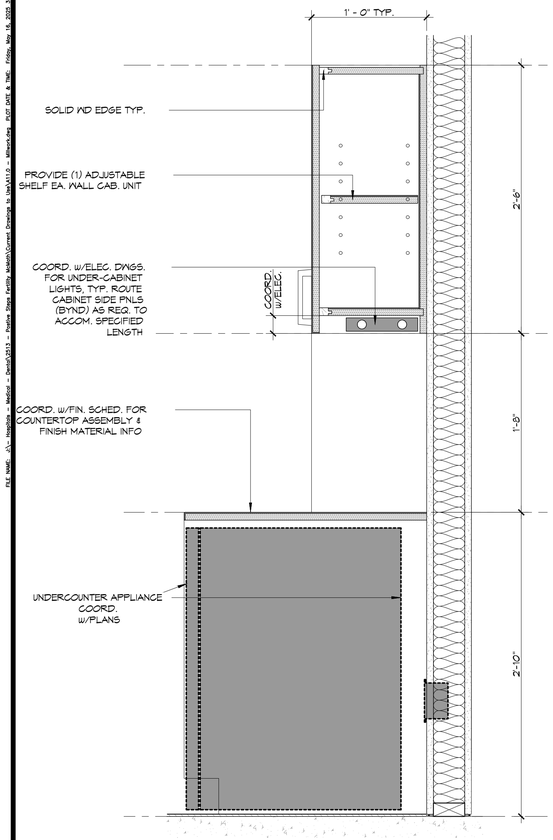

1 TYP CASEWORK W/APPLIANCE DETAIL
SCALE: 1-1/2"= 1'-0"

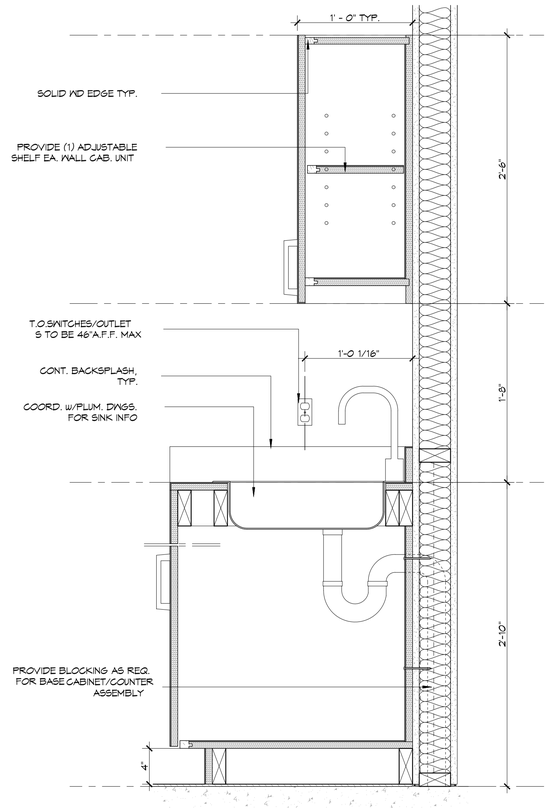

2 TYP CASEWORK W/SINK DETAIL
SCALE: 1-1/2"= 1'-0"

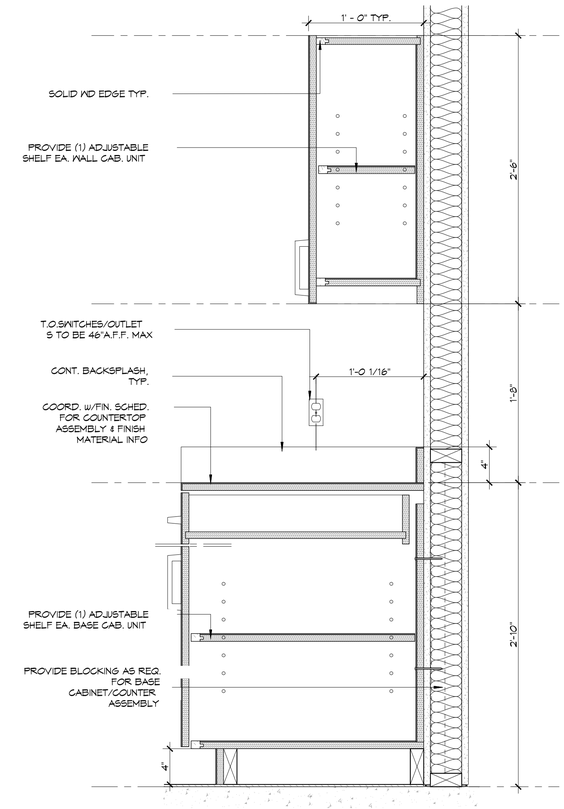

3 TYP CASEWORK DETAIL
SCALE: 1-1/2"= 1'-0"

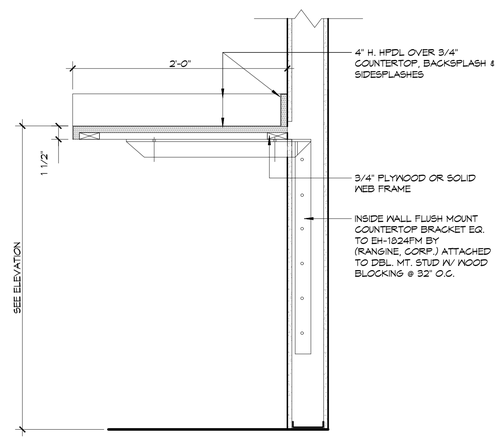

4 LAMINATE COUNTERTOP
SCALE: 1-1/2"= 1'-0"

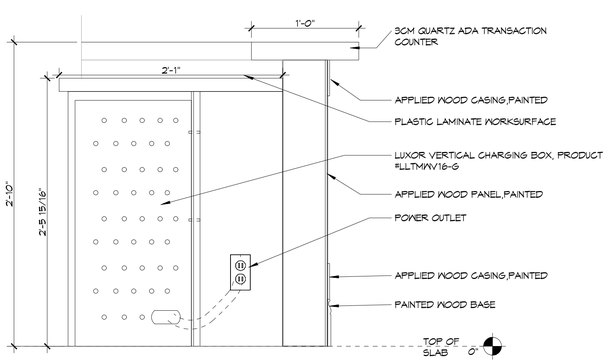

5 RECEPTION DESK
SCALE: 1-1/2"= 1'-0"

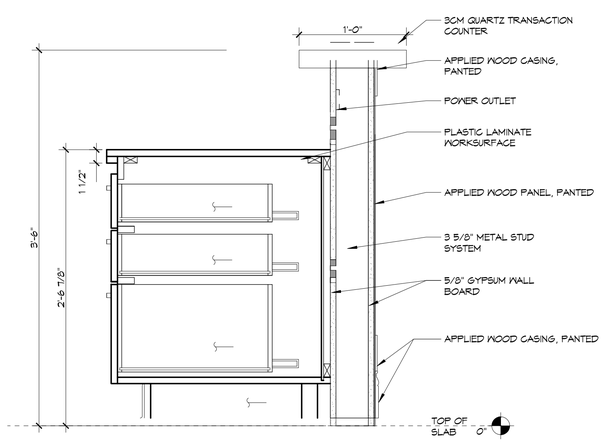

6 RECEPTION TRANSACTION COUNTER
SCALE: 1-1/2"= 1'-0"

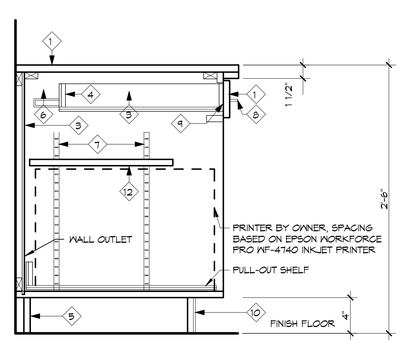

7 RECEPTION PRINTER OPEN CABINETRY
SCALE: 1-1/2"= 1'-0"

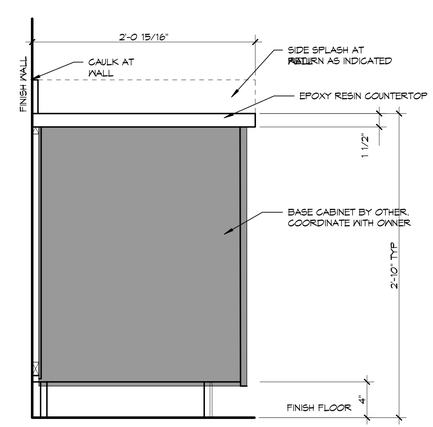

8 PRIMARY LAB CABINETRY
SCALE: 1-1/2"= 1'-0"

DAMMON ENGINEERING, INC.
LOUISIANA & MISSISSIPPI
www.dammonengineering.com
info@dammonengineering.com
PH: 985.649.5832
Chief Engineer: Brian Mistich, PE
Chief Designer: Tyler Trail
Slidell, LA 70458

REVISIONS

#	DESCRIPTION	DATE

SEAL:

NEW MEDICAL OFFICE
DIANA OAK HARBOR REAL ESTATE LLC
540 OAK HARBOR BLVD
SLIDELL, LA 70458

JOB No:	2513
DATE:	05-16-2025
DRAWN BY:	CKD
CHECKED BY:	JVS

THE ABOVE COMMENTS, DESIGNS AND DRAWINGS ARE THE PROPERTY OF DAMMON ENGINEERING, INC. AND SHALL REMAIN THE SOLE PROPERTY OF DAMMON ENGINEERING, INC. THEY ARE TO BE USED ONLY FOR THIS PROJECT AND SHALL NOT BE LOANED, COPIED OR REPRODUCED IN ANY FORM OR MANNER WITHOUT THE PRIOR WRITTEN CONSENT OF DAMMON ENGINEERING, INC. ANY PROJECT FOR WHICH THEY WERE PREPARED IS THE PROPERTY OF DAMMON ENGINEERING, INC. WHETHER THE PROJECT FOR WHICH THEY WERE PREPARED IS EXECUTED OR NOT. ANY REUSE WITHOUT WRITTEN VERIFICATION OR ADAPTATION BY DAMMON ENGINEERING, INC. FOR THE SPECIFIC PURPOSE INTENDED WILL BE AT THE CLIENT'S SOLE RISK AND WITHOUT LIABILITY OR LEGAL EXPOSURE TO DAMMON ENGINEERING, INC.

SHEET TITLE:
MILLWORK

DRAWING NUMBER:
A11.0