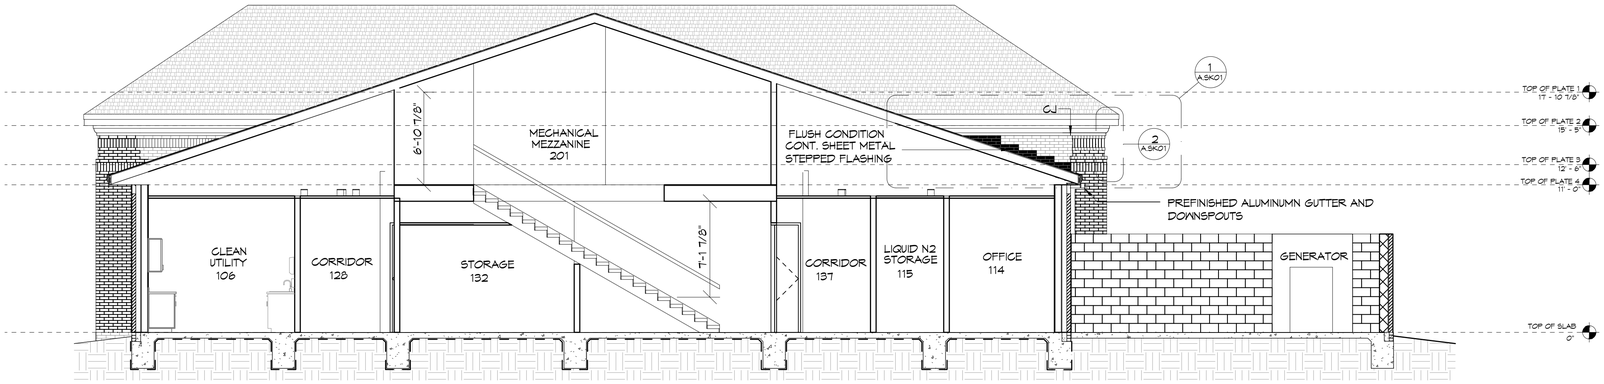

1 BUILDING SECTION
SCALE: 3/16"= 1'-0"

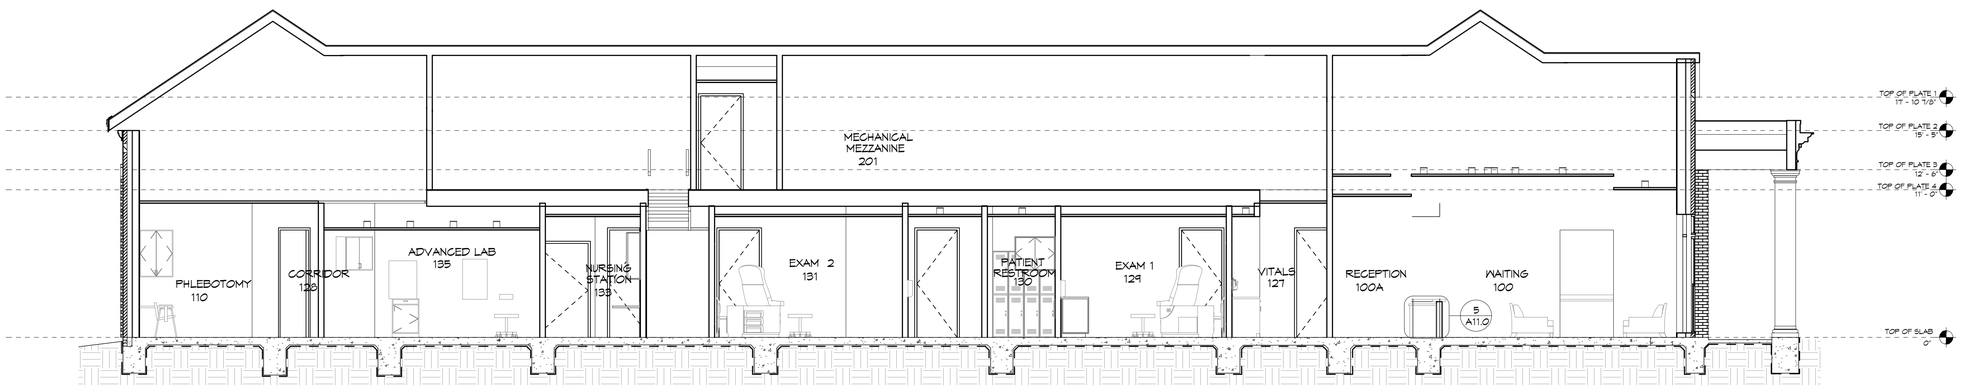

2 BUILDING SECTION
SCALE: 3/16"= 1'-0"

DAMMON ENGINEERING, INC.
LOUISIANA & MISSISSIPPI
www.dammonengineering.com
info@dammonengineering.com
PH: 985.649.5832
Chief Engineer: Brian Mistich, PE
504 Oak Street, Suite 7
Slidell, LA 70458

REVISIONS

#	DESCRIPTION	DATE

SEAL:

NEW MEDICAL OFFICE
DIANA OAK HARBOR REAL ESTATE LLC
540 OAK HARBOR BLVD
SLIDELL, LA 70458

JOB No:	2513
DATE:	03-16-2025
DRAWN BY:	CKD
CHECKED BY:	JMS

THE ARCHITECTURAL WORK DESIGNED BY DAMMON ENGINEERING, INC. INCLUDES UNPUBLISHED INFORMATION PROPRIETARY TO DAMMON ENGINEERING, INC. AND IS PROTECTED BY FEDERAL COPYRIGHT LAWS. THE ARCHITECTURAL WORK MAY NOT BE DISCLOSED TO OTHERS WITHOUT WRITTEN PERMISSION OF DAMMON ENGINEERING, INC. THE ARCHITECTURAL WORK MAY BE USED ONLY FOR THE PROJECT FOR WHICH THE WORK WAS PREPARED AND ACCEPTED WITHOUT PRIOR WRITTEN PERMISSION OF DAMMON ENGINEERING, INC. ALL RIGHTS OF COPYRIGHT OWNERSHIP, INCLUDING BUT NOT LIMITED TO ELECTRONIC RIGHTS, ARE HELD BY DAMMON ENGINEERING, INC. © DAMMON ENGINEERING, INC. 2025

SHEET TITLE:
BUILDING SECTIONS

DRAWING NUMBER:
A4.0

SHEET No: 16 of 52

FILE NAME: J:\- Hospitals - Medical - Dental\2513 - Pontiac Spas Facility Models\Current Drawings to Use\A4.0 - Bldg Sections.dwg PLOT DATE & TIME: Friday, May 16, 2025 3:09:13 PM