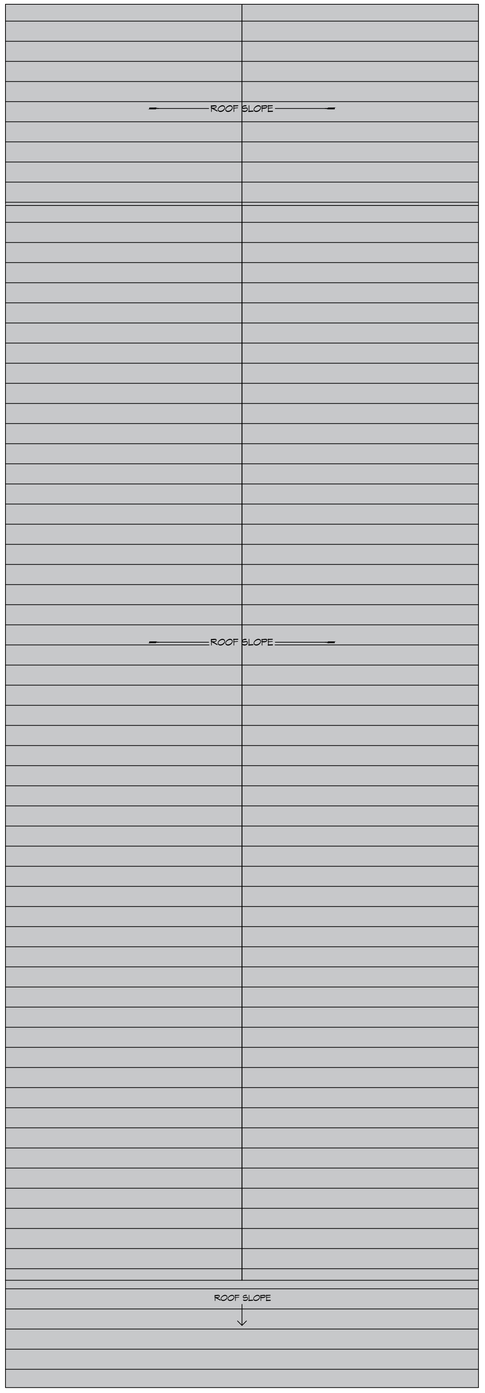

N 11 ROOF PLAN
SCALE: 3/16" = 1'-0"

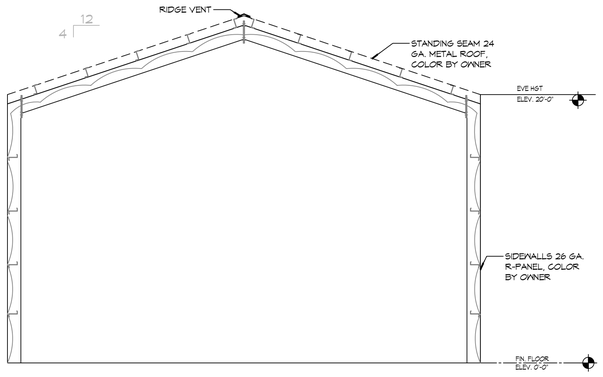

12 SECTION PLAN
SCALE: 3/16" = 1'-0"

DAMMON ENGINEERING, INC.
LOUISIANA & MISSISSIPPI
Chief Engineer: Brian Mistich, PE
5540 Oakbrook Trail
Slidell, LA 70458
www.dammonengineering.com
info@dammonengineering.com
PH: 985.649.5832

REVISIONS

#	DESCRIPTION	DATE

SEAL:

11/19/2023

NEW WAREHOUSE
SEC-SPECIALITY ENHANCED IMAGING
428 SOUTH STREET
SLIDELL, LA 70460

JOB No:	2498	DATE:	07-09-2024
DRAWN BY:	RLD	CHECKED BY:	CKD

THE ARCHITECTURAL WORK DEPICTED HEREIN IS THE PROPERTY OF DAMMON ENGINEERING, INC. AND MUST REMAIN THE PROPERTY OF DAMMON ENGINEERING, INC. THIS DOCUMENT MAY BE USED ONLY FOR THE PURPOSE INTENDED BY DAMMON ENGINEERING, INC. ANY OTHER USE OR REPRODUCTION IS PROHIBITED WITHOUT THE WRITTEN CONSENT OF DAMMON ENGINEERING, INC. THE ARCHITECTURAL WORK DEPICTED HEREIN MAY BE PROTECTED BY ARCHITECTURAL WORKS COPYRIGHT PROTECTION. THE WORK MAY BE PROTECTED BY OTHER COPYRIGHTS, INCLUDING, BUT NOT LIMITED TO, COPYRIGHTS FOR WORKS OF ART, SCULPTURE, GRAPHICS, AND OTHER ORIGINAL WORKS OF AUTHORSHIP INCORPORATED INTO THE WORK. THE OWNER OF THE PROPERTY IS PERMITTED TO REPRODUCE THE WORK FOR THE PURPOSE OF MAINTENANCE AND REPAIR OF THE PROPERTY. THE OWNER OF THE PROPERTY MAY NOT REPRODUCE THE WORK FOR ANY OTHER PURPOSE WITHOUT THE WRITTEN CONSENT OF DAMMON ENGINEERING, INC. THE OWNER OF THE PROPERTY MAY NOT DISTRIBUTE THE WORK TO THIRD PARTIES.

SHEET TITLE:
ROOF PLAN & BLDG SECTION

DRAWING NUMBER:
A103

SHEET No: 7 of 8