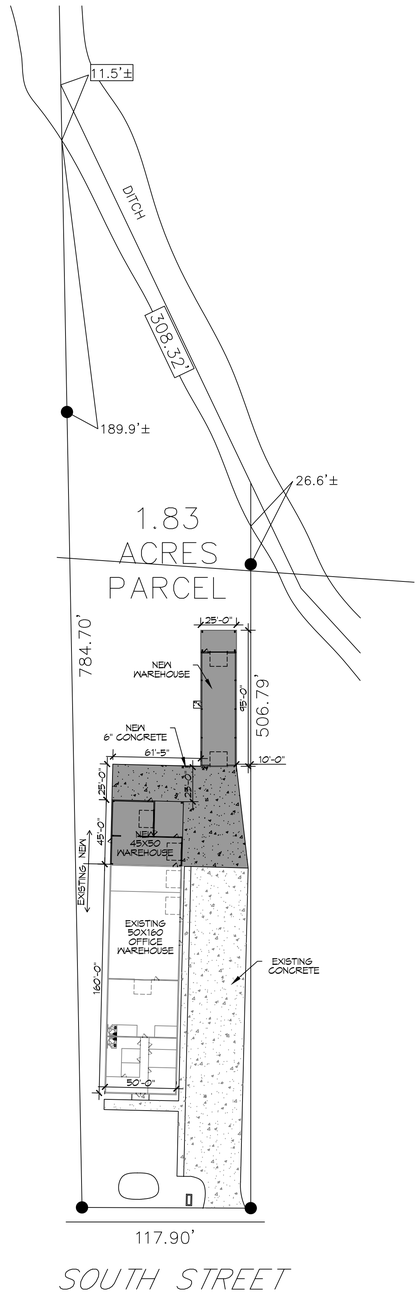

1 PROPOSED SITE PLAN
SCALE: 1" = 50'-0"

PLANNING

ZONED I-3 HEAVY INDUSTRIAL

FLOOD ZONE

FLOOD ZONE "C" BASE FLOOD ELEVATION N/A

BUILDING ELEVATION

EXISTING NATURAL GRADE ELEVATION = 16.0'
FINISHED FLOOR ELEVATION = 16.5'

BUILDING

EXISTING BUILDING SQUARE FOOTAGE 8,000
ADDITION OF WAREHOUSE SQUARE FOOTAGE 2250
NEW WAREHOUSE SQUARE FOOTAGE 2375

DAMMON ENGINEERING, INC.
LOUISIANA & MISSISSIPPI
www.dammonengineering.com
info@dammonengineering.com
PH: 985.649.5832
Chief Engineer: Brian Mistich, PE
554 Old Spanish Trail
Slidell, LA 70458

REVISIONS

#	DESCRIPTION	DATE

SEAL:

11/8/2023

NEW WAREHOUSE
SEC-SPECIALITY
ENHANCED
IMAGING
424 SOUTH STREET
SLIDELL, LA 70460

JOB No:	2496	DATE:	07-09-2024
DRAWN BY:	CKD	CHECKED BY:	JMS

The data, drawings and specifications, including but not limited to the concepts, designs and ideas contained herein, are the property of Dammon Engineering, and shall not be used for any purpose other than the specific project for which they were prepared and shall not be reproduced, copied or disclosed to others without written consent of Dammon Engineering. Prior to construction, the contractor shall verify all dimensions, conditions and specifications and shall report any discrepancies to Dammon Engineering.

SHEET TITLE:
SITE PLAN

DRAWING NUMBER:
C101

SHEET No: 2 of 8

FILE NAME: J:_Office Warehouse\2496 - Big South 424 South Street Slidell\Drawings\Current Drawings\C101 - Site Plan.dwg PLOT DATE & TIME: Tuesday, May 13, 2025 12:52:22 AM