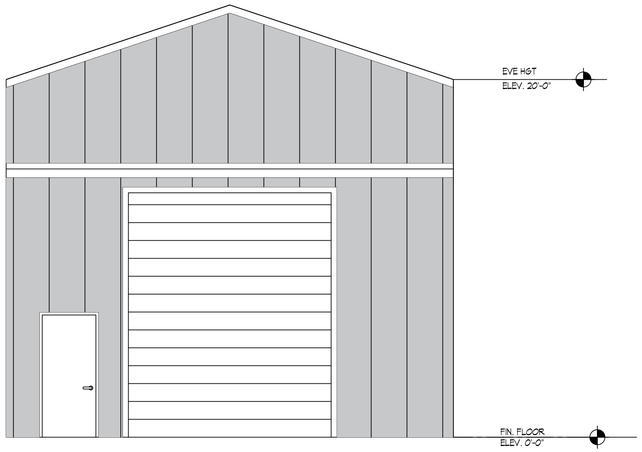

13 NEW WAREHOUSE FRONT ELEVATION
SCALE: 1/4"=1'-0"

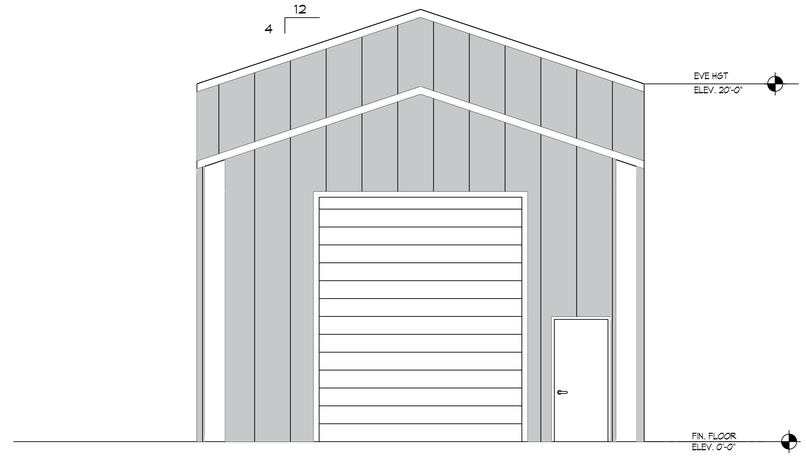

14 NEW WAREHOUSE REAR ELEVATION
SCALE: 1/4"=1'-0"

15 NEW WAREHOUSE RIGHT SIDE ELEVATION
SCALE: 1/4"=1'-0"

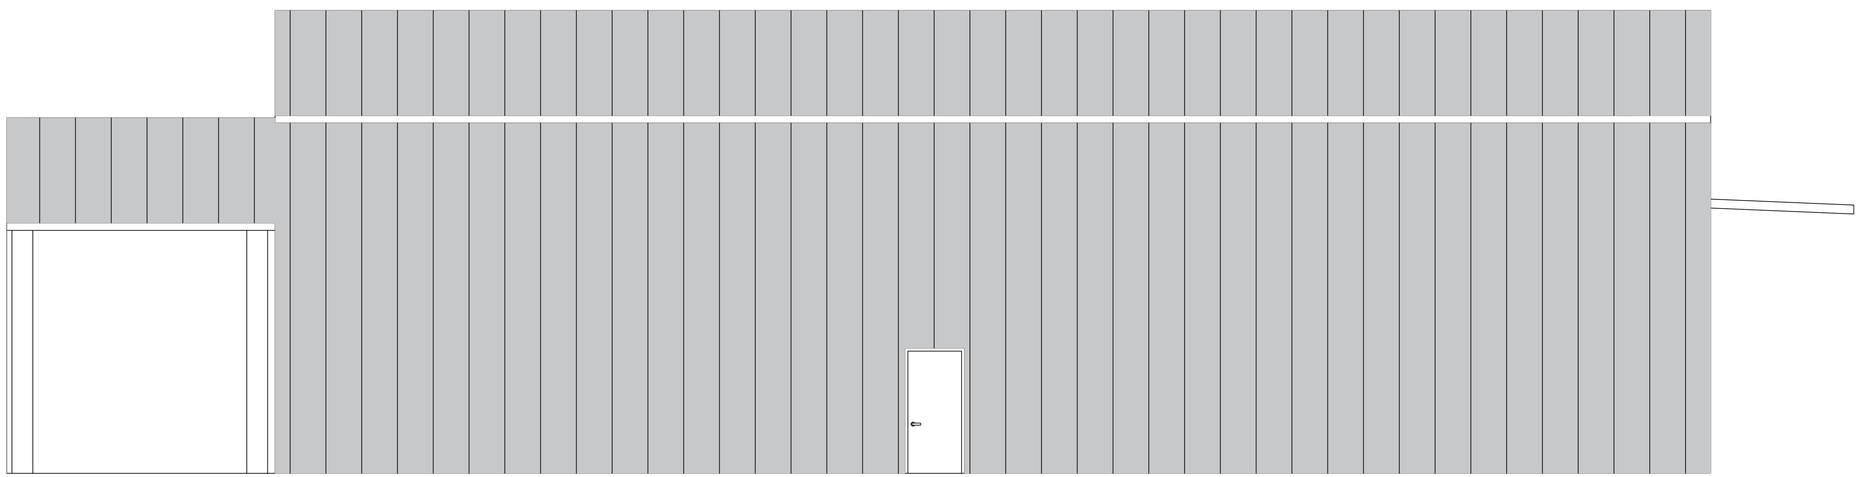

16 NEW WAREHOUSE LEFT SIDE ELEVATION
SCALE: 1/4"=1'-0"

DAMMON ENGINEERING, INC.
LOUISIANA & MISSISSIPPI
www.dammonengineering.com
info@dammonengineering.com
PH: 985.649.5832
Chief Engineer: Brian Mistich, PE
5544 Highway 70 Suite 7
Slidell, LA 70458

REVISIONS

#	DESCRIPTION	DATE

SEAL:

NEW WAREHOUSE
SEC-SPECIALITY
ENHANCED
IMAGING
429 SOUTH STREET
SLIDELL, LA 70460

JOB No:	2450	DATE:	07-24-2025
DRAWN BY:	GKD	CHECKED BY:	JMS

These plans remain the property of Dammon Engineering, Inc. They are to be used only for the specific project for which they have been prepared and delivered and are not to be used on any other project, nor shall they be used by any other than the owner for completion of a project for which they have been prepared and delivered without written consent of Dammon Engineering, Inc. Reproducing, copying or otherwise disclosing these plans without written consent is a violation of the law.

SHEET TITLE:
NEW WAREHOUSE
EXTERIOR ELEVATIONS

DRAWING NUMBER:
A103

SHEET No: 8 of 11

FILE NAME: J:\- Office Warehouse\2450 - Big Dogs 429 South Street Slidell\Drawings\Current Drawings\A103 - Exterior Elevations.dwg PLOT DATE & TIME: Friday, July 25, 2025 8:11:07 AM