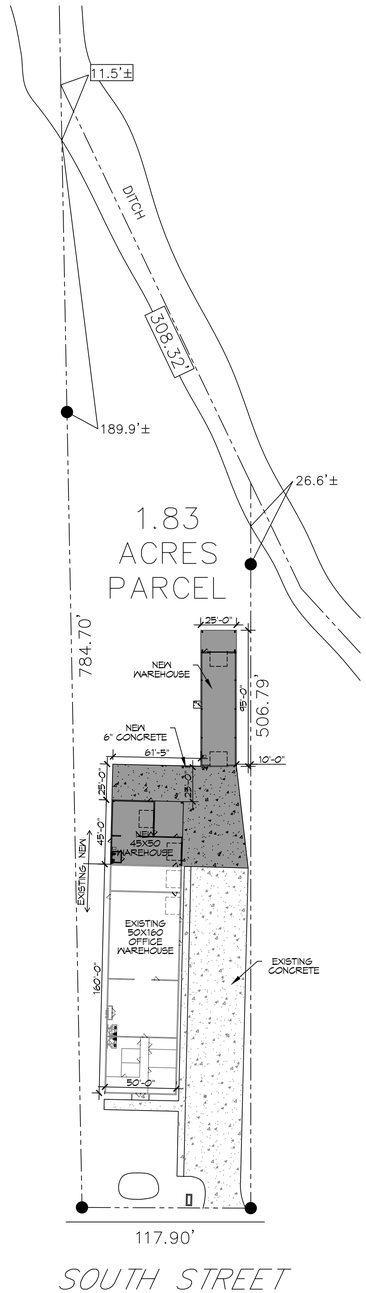

N

1 PROPOSED SITE PLAN
SCALE: 1" = 50'-0"

PLANNING

ZONED I-3 HEAVY INDUSTRIAL

FLOOD ZONE

FLOOD ZONE "C" BASE FLOOD ELEVATION N/A

BUILDING ELEVATION

EXISTING NATURAL GRADE ELEVATION = 16.0'
FINISHED FLOOR ELEVATION = 16.5'

BUILDING

EXISTING BUILDING SQUARE FOOTAGE 8,000
ADDITION OF WAREHOUSE SQUARE FOOTAGE 2250
NEW WAREHOUSE SQUARE FOOTAGE 2375

DAMMON ENGINEERING, INC.
LOUISIANA & MISSISSIPPI
www.dammonengineering.com
info@dammonengineering.com
PH: 985.649.5832
Chief Engineer: Brian Mistich, PE
554 Old Spanish Trail
Slidell, LA 70458

REVISIONS

#	DESCRIPTION	DATE

SEAL:

NEW WAREHOUSE
SEC-SPECIALITY
ENHANCED
IMAGING
429 SOUTH STREET
SLIDELL, LA 70460

JOB No:	2496	DATE:	07-24-2025
DRAWN BY:	CKD	CHECKED BY:	JMS

The data in drawings and specifications, including cad drawings and computer files, contained herein are the property of Dammon Engineering, and in such, cannot be used for purposes other than those for which they were specifically prepared by Dammon Engineering. Any other use, including reproduction in whole or in part, without the prior written consent of Dammon Engineering, is prohibited and violates the rights of the author. Dammon Engineering, Inc. Copyright 2025

SHEET TITLE:
PROPOSED SITE PLAN

DRAWING NUMBER:
C101

SHEET No: 2 of 11