


25 SITE UTILITY
SCALE: 1/16"=1'-0"

26 DETAIL
SCALE: NTS

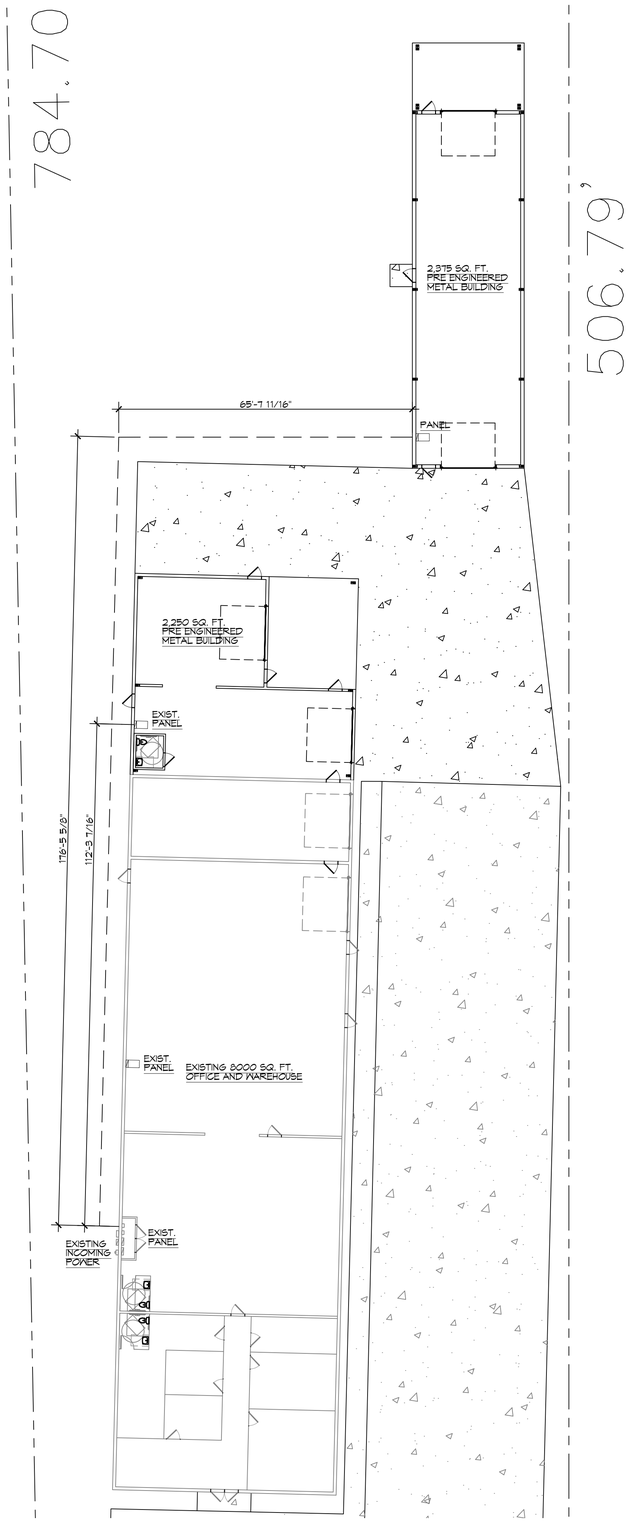


26 DETAIL
SCALE: SCALE - 1/8" = 1'-0"


DAMMON
ENGINEERING, INC.
LOUISIANA & MISSISSIPPI
www.dammonengineering.com
info@dammonengineering.com
PH: 985.649.5821
Chief Engineer: Brian Mistich, PE
554 Old Spanish Trail
Slidell, LA 70458


| # | DESCRIPTION | DATE |
|---|---|---|
| | | |

REVISIONS

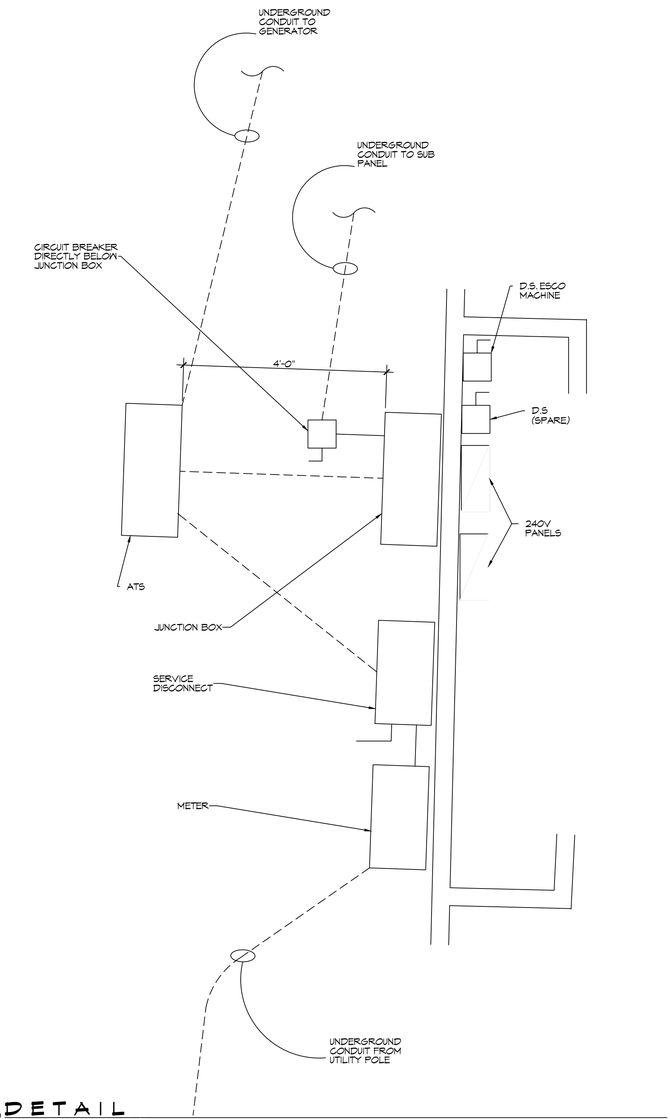SEAL:

NEW WAREHOUSE
SEC-SPECIALITY
ENHANCED
IMAGING
424 SOUTH STREET
SLIDELL, LA 70460

| | | | |
|---|---|---|---|
| JOB No: | 2489 | DATE: | 07-24-2025 |
| DRAWN BY: | GKD | CHECKED BY: | BAM |


The drawings, specifications and other documents, designs or data, on any medium and therein or thereon, prepared by Dammon Engineering, Inc. (the "Engineer") for the project described therein (the "Project") are the property of the Engineer. The Engineer retains all rights in and to such documents, designs or data, including, without limitation, all copyrights therein. The Engineer grants the Owner of the Project a license to use the documents, designs or data prepared for which the Owner has paid the Engineer pursuant to the terms of the agreement between the Owner and the Engineer. Any other use or reproduction by any person or entity of any of the documents, designs or data prepared by the Engineer is prohibited.


SHEET TITLE:
POWER PLAN

DRAWING NUMBER:
E103

SHEET No: 5 of 11