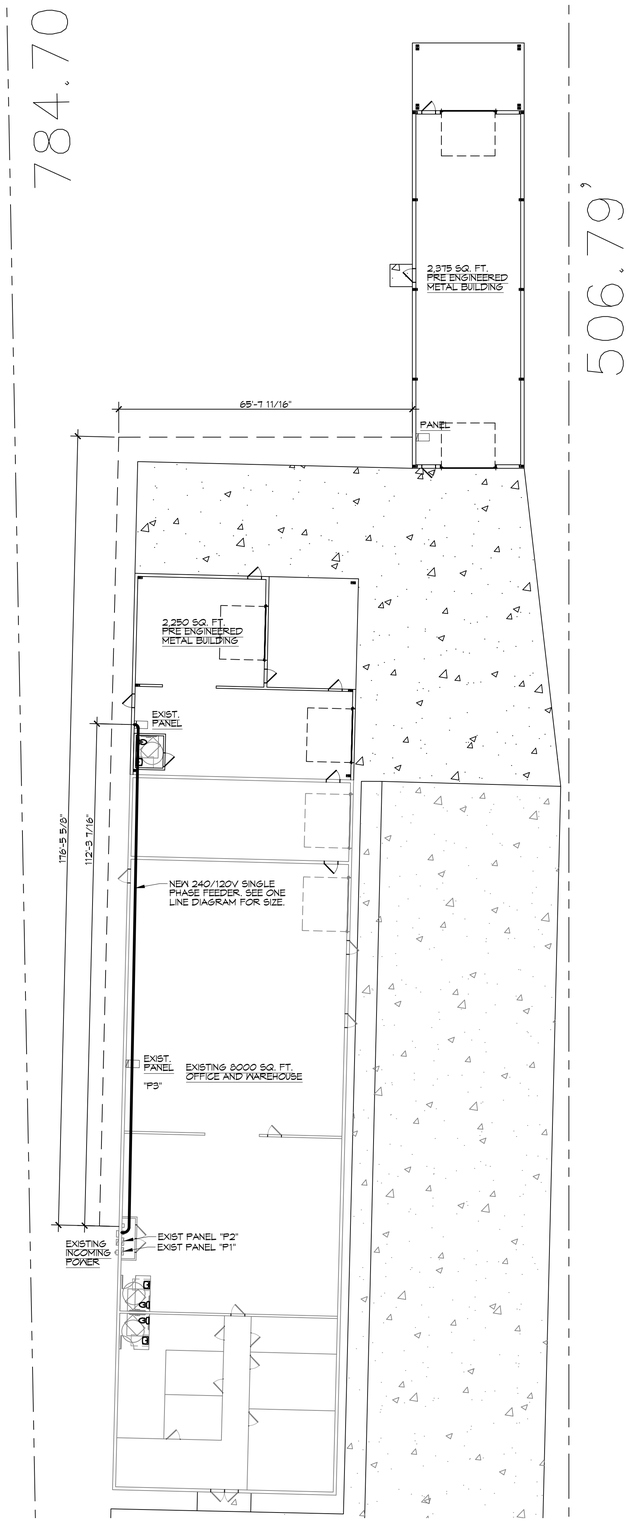

25 SITE UTILITY
SCALE: 1/16"=1'-0"

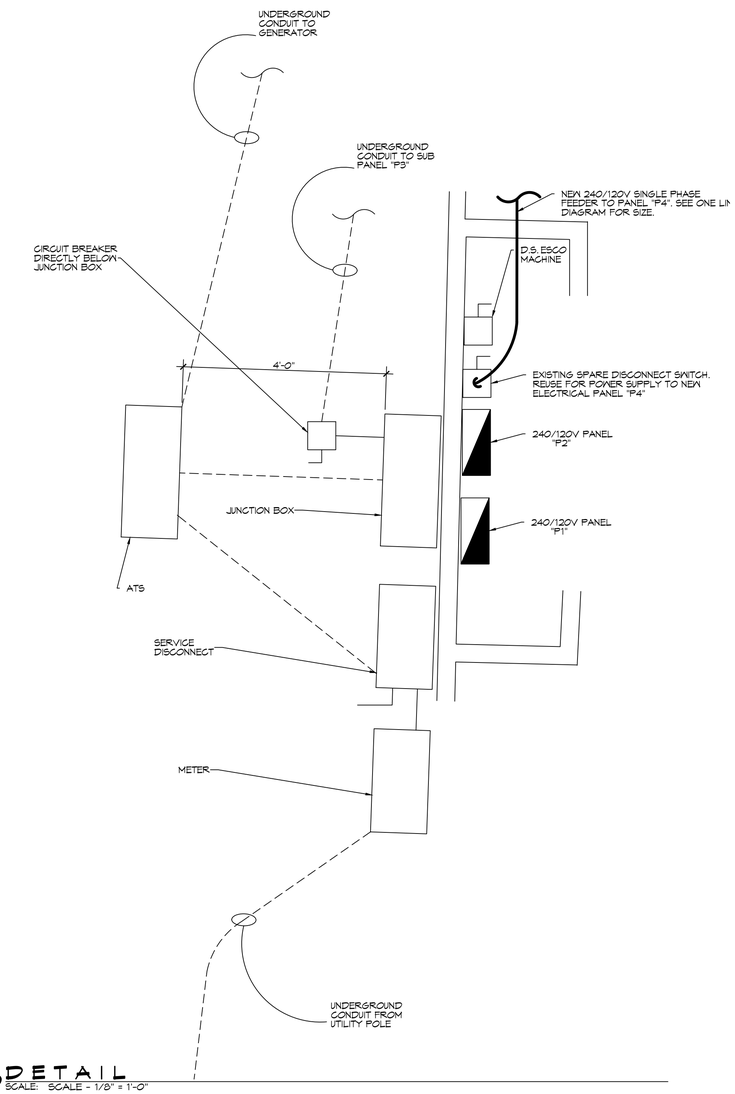

26 DETAIL
SCALE: SCALE - 1/8" = 1'-0"

DAMMON
ENGINEERING, INC.
LOUISIANA & MISSISSIPPI
Chief Engineer: Brian Mistich, PE
554 Old Spanish Trail
Slidell, LA 70458
www.dammonengineering.com
info@dammonengineering.com
PH: 985.649.5931

#	DESCRIPTION	DATE

REVISIONS

SEAL:

NEW WAREHOUSE
SEC-SPECIALITY
ENHANCED
IMAGING
421 SOUTH STREET
SLIDELL, LA 70460

JOB No:	24-93	DATE:	07-24-2025
DRAWN BY:	CAD	CHECKED BY:	BAM

These drawings are given for permit purposes, intelligence and estimate purposes only and are not to be used for construction purposes. Dammon Engineering, Inc. assumes no responsibility for any changes made to these drawings without our knowledge and approval. Dammon Engineering, Inc. assumes no responsibility for the accuracy of the information contained in these drawings. Contractor is responsible for verifying all dimensions and conditions in the field. Contractor is responsible for verifying that the electrical loads shown on these drawings are adequate for the intended use. Dammon Engineering, Inc. assumes no responsibility for the adequacy of electrical loads shown on these drawings.

SHEET TITLE:
POWER PLAN

DRAWING NUMBER:
E101

SHEET No: 5 of 11

FILE NAME: J:\- Office Resources\2409 - Rio Vista, 429 South Street Slidell\Drawings\Current Drawings\E101 - Power Schedule.dwg, PLOT DATE & TIME: Tuesday, August 12, 2025 8:51:40 AM