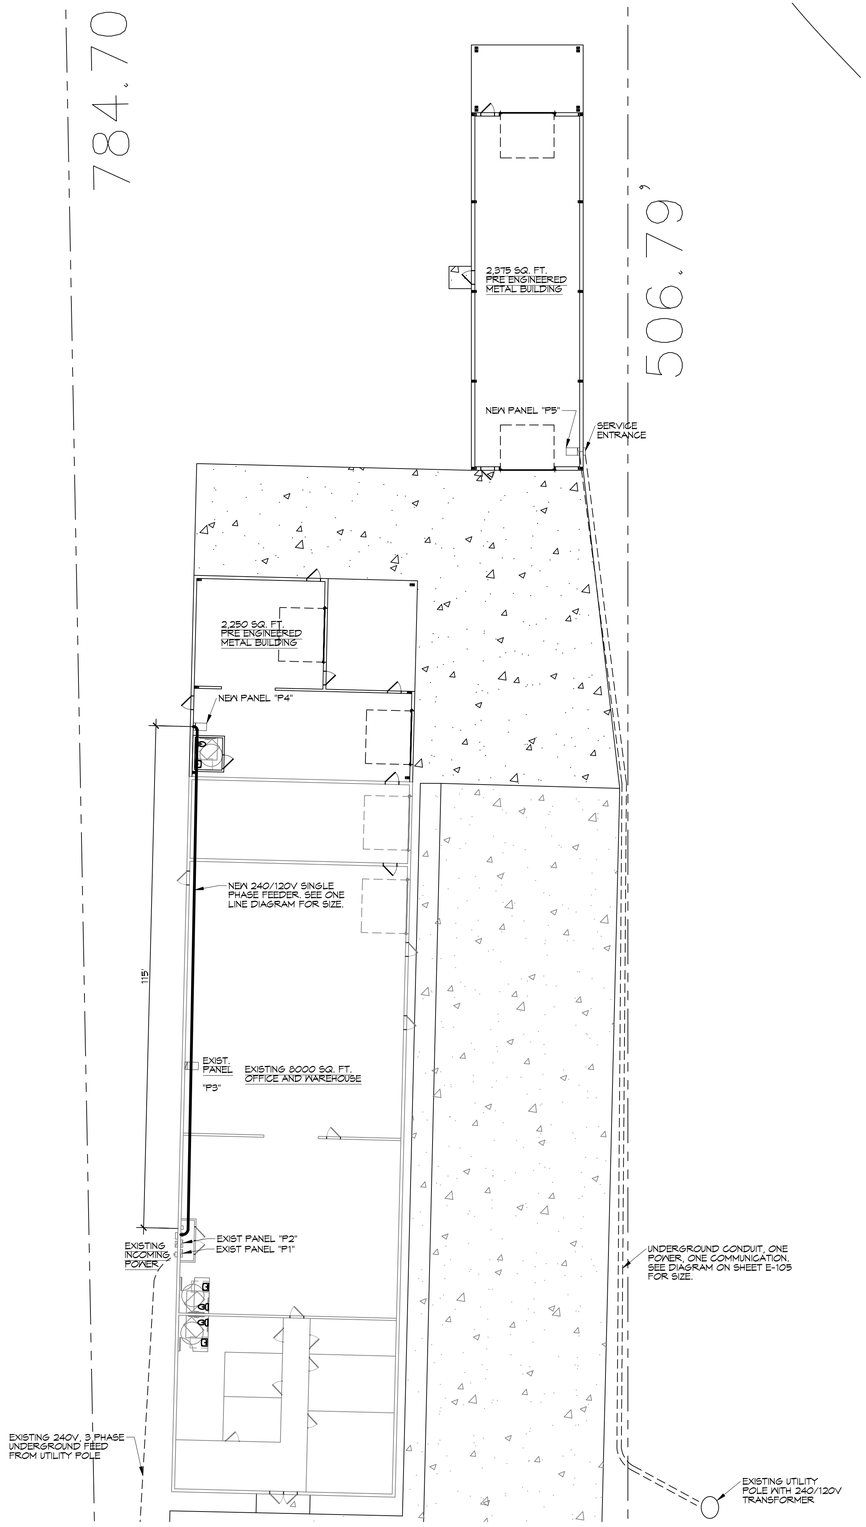

25 SITE UTILITY
SCALE: 1/16"=1'-0"

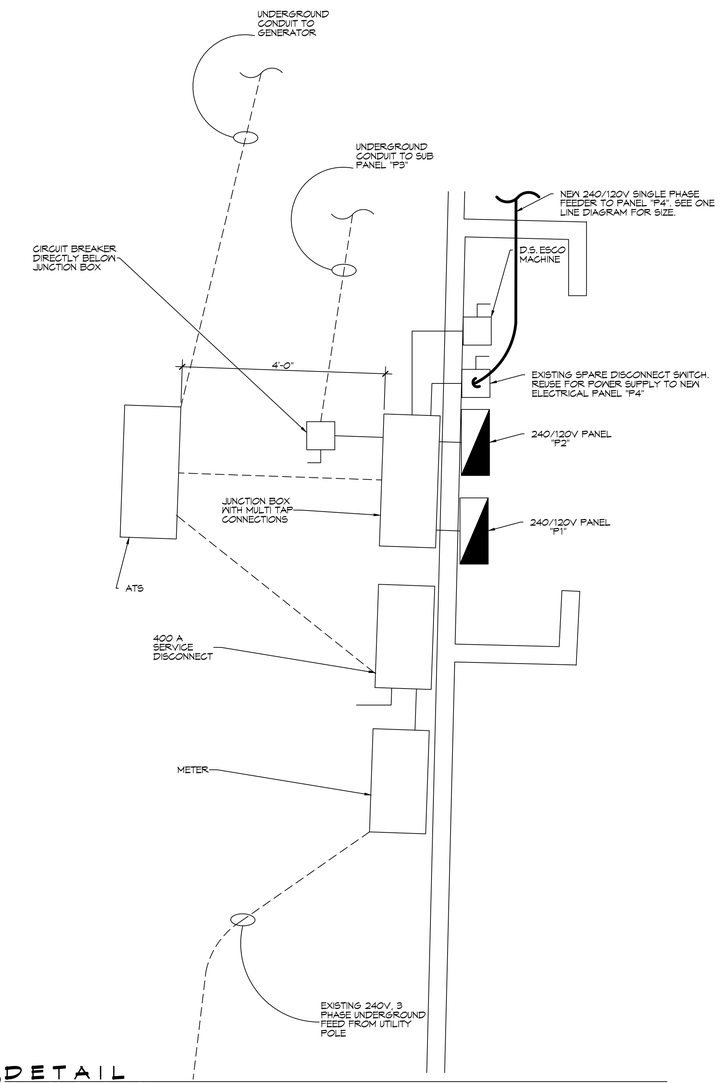

26 DETAIL
SCALE: SCALE - 1/8" = 1'-0"

DAMMON ENGINEERING, INC.
LOUISIANA & MISSISSIPPI
www.dammonengineering.com
info@dammonengineering.com
PH: 985.649.5931
Chief Engineer: Brian Mistich, PE
554 Old Spanish Trail
Slidell, LA 70458

#	DESCRIPTION	DATE

REVISIONS

SEAL:

NEW WAREHOUSE
SEC-SPECIALITY ENHANCED IMAGING
421 SOUTH STREET
SLIDELL, LA 70460

JOB No:	24-93	DATE:	03-20-2025
DRAWN BY:	CKD	CHECKED BY:	BAM

THIS DRAWING IS AN INSTRUMENT OF SERVICE AND IS PROPERTY OF DAMMON ENGINEERING, INC. ALL RIGHTS RESERVED. THIS DRAWING MAY NOT BE REPRODUCED OR TRANSMITTED IN WHOLE OR IN PART, IN ANY FORM OR BY ANY MEANS, ELECTRONIC OR MECHANICAL, INCLUDING PHOTOCOPYING, RECORDING, OR BY ANY INFORMATION STORAGE AND RETRIEVAL SYSTEM, WITHOUT THE PRIOR WRITTEN PERMISSION OF DAMMON ENGINEERING, INC. THE USE OF THIS DRAWING BY ANY PERSON OR ENTITY FOR ANY PURPOSE OTHER THAN THE PROJECT FOR WHICH THE SAME WAS PREPARED IS PROHIBITED. THE REPRODUCTION OF THIS DRAWING IN WHOLE OR IN PART, WITHOUT WRITTEN PERMISSION OF DAMMON ENGINEERING, INC. VIOLATES THE COPYRIGHT LAWS OF THE UNITED STATES AND WILL BE PROSECUTED.

SHEET TITLE:
SITE UTILITY

DRAWING NUMBER:
E101

SHEET No: 11 of 15