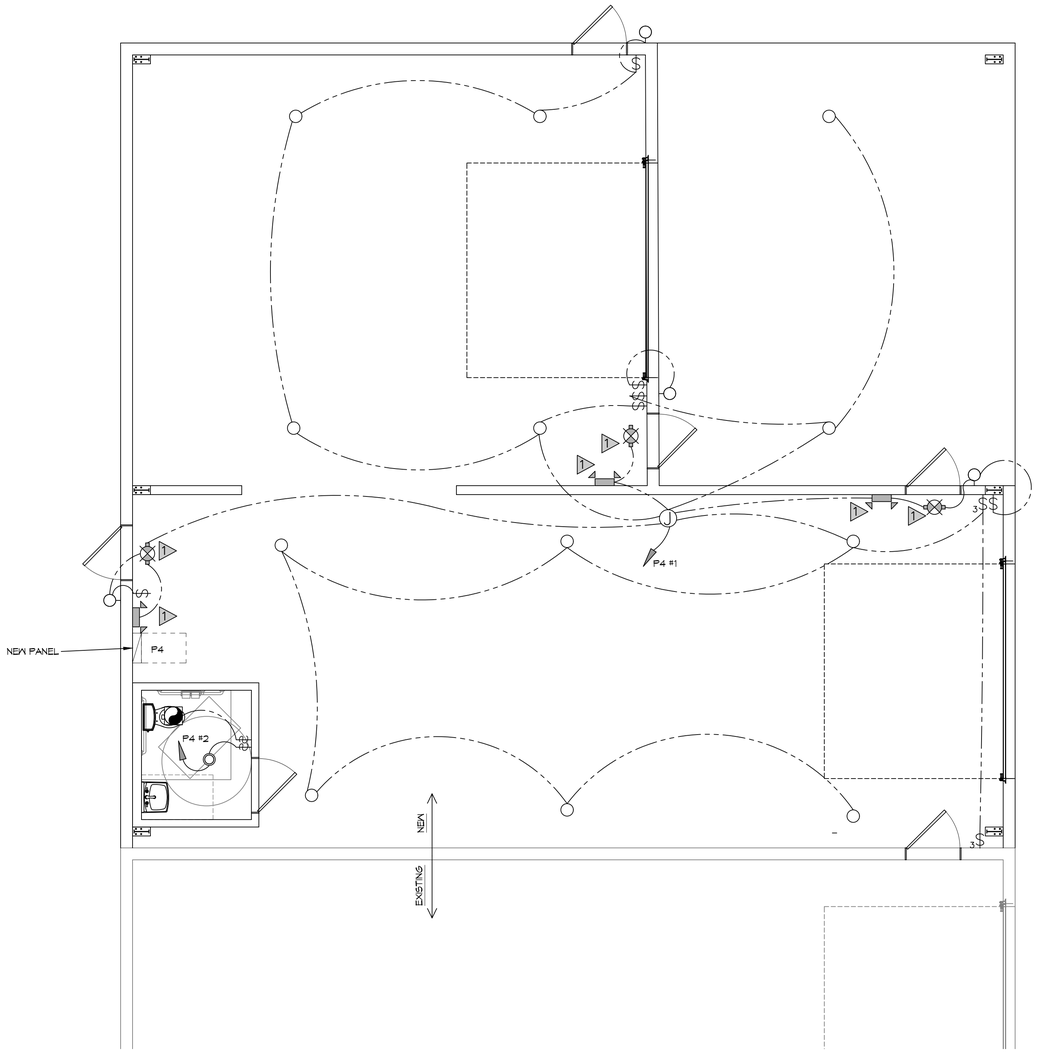

27 WAREHOUSE ADDITION LIGHTING
SCALE: 1/4"=1'0"
PARTIAL PLAN

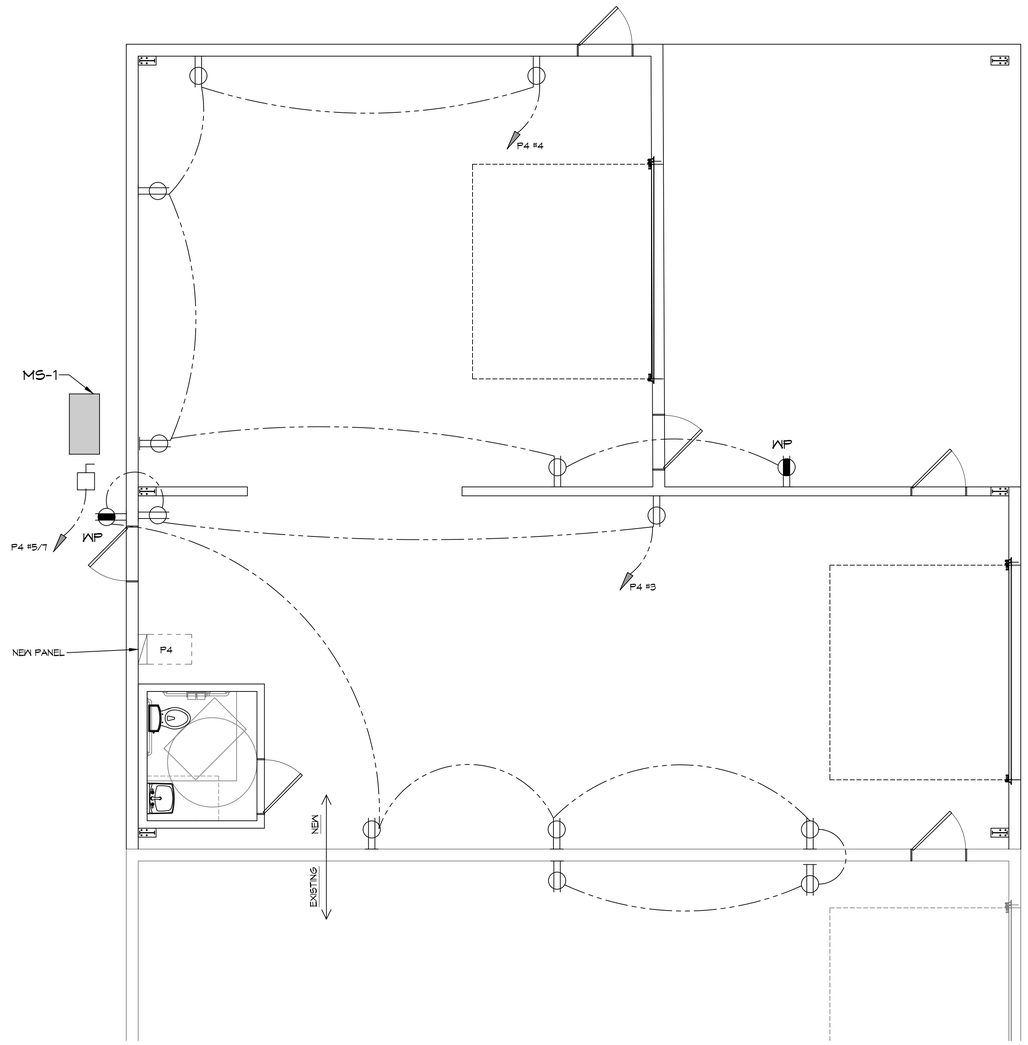

28 WAREHOUSE ADDITION POWER
SCALE: 1/4"=1'0"
PARTIAL PLAN

DAMMON ENGINEERING, INC.
LOUISIANA & MISSISSIPPI

Chief Engineer: Brian Mistich, PE
554 Old Spanish Trail
Slidell, LA 70458
www.dammonengineering.com
info@dammonengineering.com
PH: 985.649.5832

#	DESCRIPTION	DATE

REVISIONS

SEAL:

NEW WAREHOUSE
SEC-SPECIALITY
ENHANCED
IMAGING

424 SOUTH STREET
SLIDELL, LA 70460

JOB No: 24-48 | DATE: 08-20-2025
DRAWN BY: TKT | CHECKED BY: GKD

The design & drawings and specifications, including work and components represented thereon are and shall remain the property of Dammon Engineering, and shall not be used, reused and/or copied, in whole or in part, without the written consent of Dammon Engineering. Any violation of this notice will be prosecuted to the fullest extent of the law. Please contact with any questions at: brian@dammonengineering.com or call at 985-649-5832

SHEET TITLE:
WAREHOUSE ADDITION
LIGHTING AND POWER

DRAWING NUMBER:
E102

SHEET No: 12 of 15

FILE NAME: \\L\ Office Warehouse\24-48 - Sec Spec 424 South Street Slidell\Dammon\Current Drawings\E102 - Power Lighting Plan.dwg PLOT DATE & TIME: Wednesday, August 20, 2025 8:54:05 AM