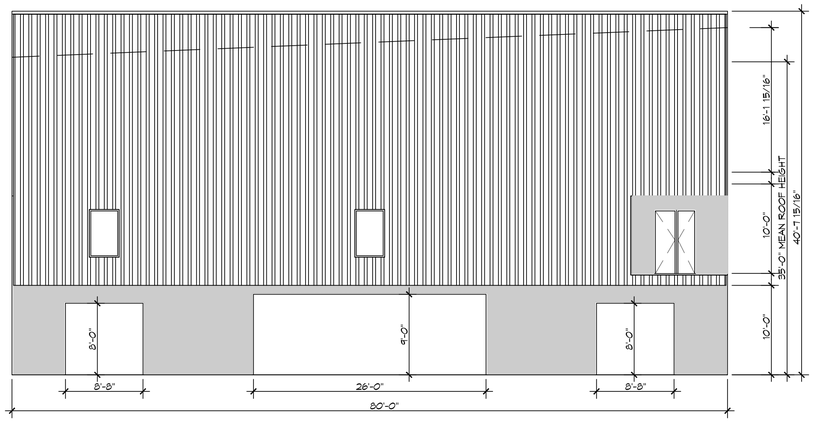

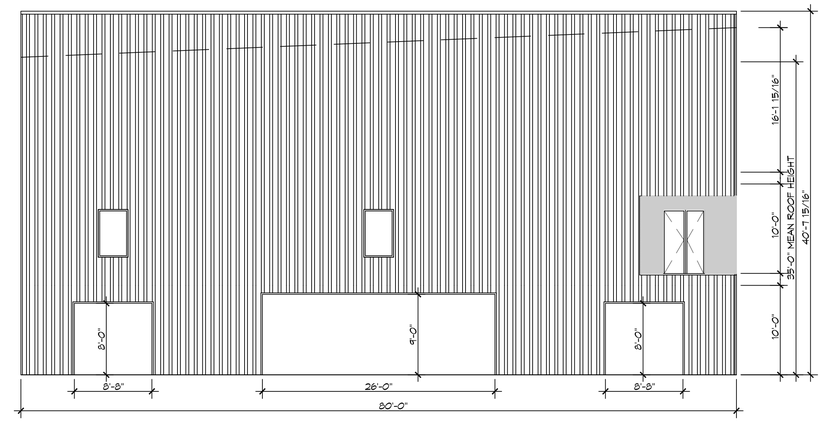

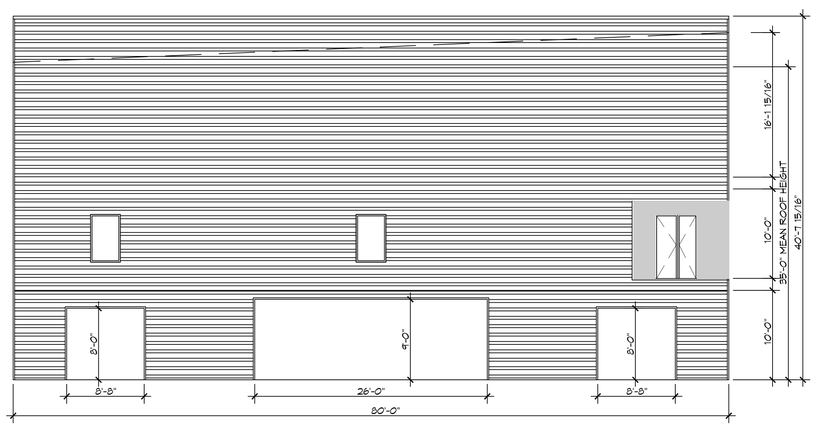

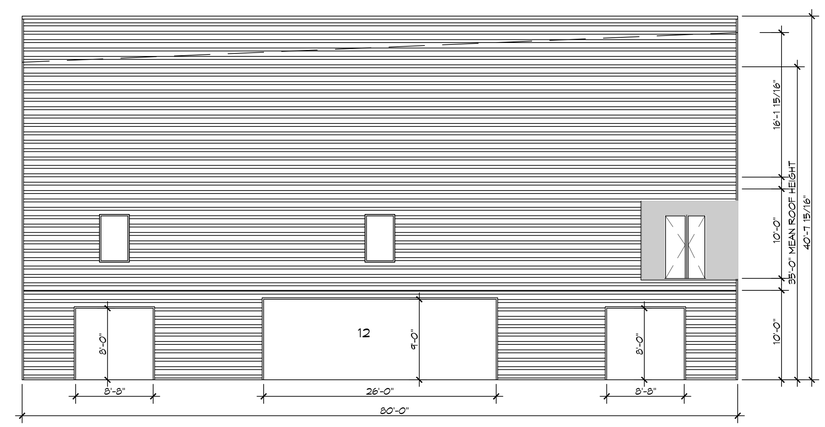

3 FRONT ELEVATIONS

SCALE: 1/8"= 1'-0"

DAMMON ENGINEERING, INC.
LOUISIANA & MISSISSIPPI
www.dammonengineering.com
info@dammonengineering.com
PH: 985.649.5832

Chief Engineer: Brian Mistich, PE
5545 Highway 190 East
Slidell, LA 70458

REVISIONS

#	DESCRIPTION	DATE

SEAL:

NEW CARWASH FIREWORKS AND HOTEL

EDWIN PEARSON

OAK HARBOR
SLIDELL, LA 70452

JOB No:	DATE: 05-01-2025
DRAWN BY: CAD	CHECKED BY: JMS

All design materials, products of drawing, drawings, and specifications, whether or not copyrighted or patented, are the property of Dammon Engineering, and shall remain the property of Dammon Engineering. Dammon Engineering shall retain all rights to patents, copyrights, and other proprietary rights in such materials, products of drawing, drawings, and specifications. Such materials, products of drawing, drawings, and specifications shall not be used, copied, or disclosed to others for any purpose and developed without written consent of Dammon Engineering. Such materials, products of drawing, drawings, and specifications are to be returned to Dammon Engineering upon request.

SHEET TITLE:
ELEVATIONS

DRAWING NUMBER:

A102

SHEET No: 3 of 3

FILE NAME: J:\- Office Warehouse\100 Projects\Drawings\Current Drawings\A102 - Elevations.dwg PLOT DATE & TIME: Thursday, May 1, 2025 10:04:08 AM