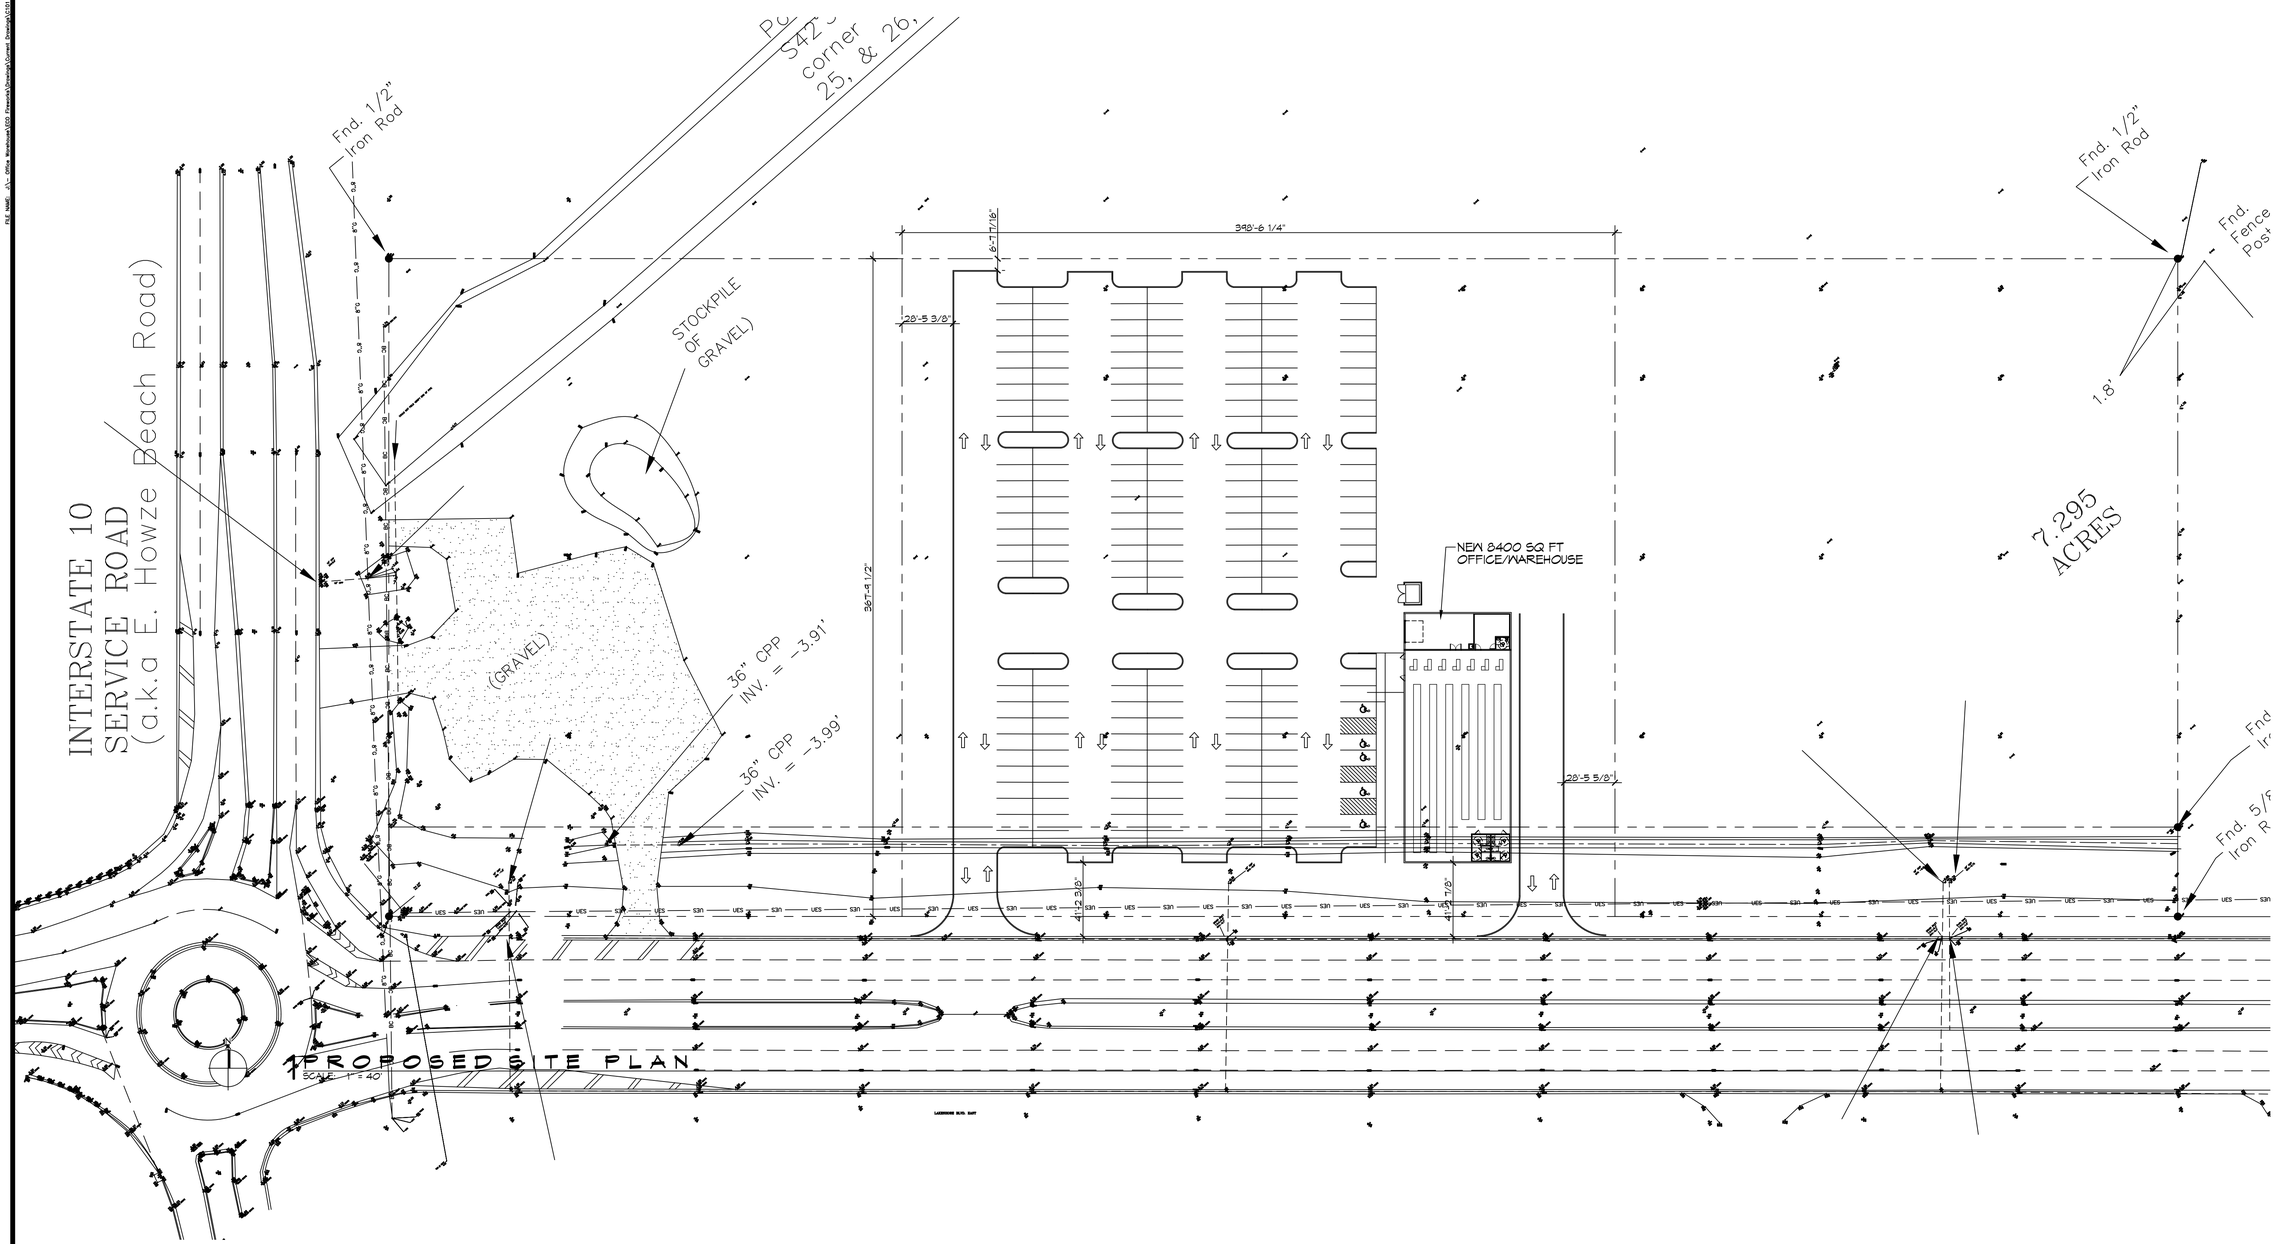

DAMMON ENGINEERING, INC.
LOUISIANA & MISSISSIPPI

Chief Engineer: Brian Mistich, PE
554 Old Spanish Trail
Slidell, LA 70458

www.dammonengineering.com
info@dammonengineering.com
PH: 985.649.5832

#	DESCRIPTION	DATE

REVISIONS

SEAL:

NEW CARWASH FIREWORKS AND HOTEL

EDWIN PEARSON

OAK HARBOR
SLIDELL, LA 70452

JOB No:		DATE:	05-17-2025
DRAWN BY:	CKD	CHECKED BY:	JMS

The design & details on this set of drawings, designs and specifications, instruments of service, are the property of Dammon Engineering, and no part thereof shall be used, copied or reproduced without the written consent of Dammon Engineering. Any alteration of these drawings or specifications shall consist of a violation of the rights of Dammon Engineering, and shall be prosecuted to the fullest extent of the law.

SHEET TITLE:
SITE PLAN

DRAWING NUMBER:
C100

SHEET No: 1 of 3