FILE_NAME: J:\-- Office_Revit\revit\A101 Presents\Drawings\Current Drawings\A102 - Elevations.dwg PLOT DATE & TIME: Wednesday, September 17, 2025 3:58:57 PM

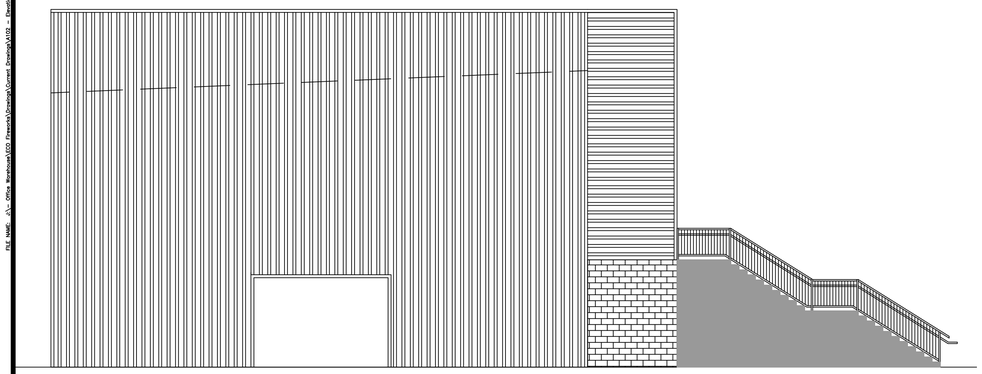

4 LEFT ELEVATION
SCALE: 1/8"= 1'-0"

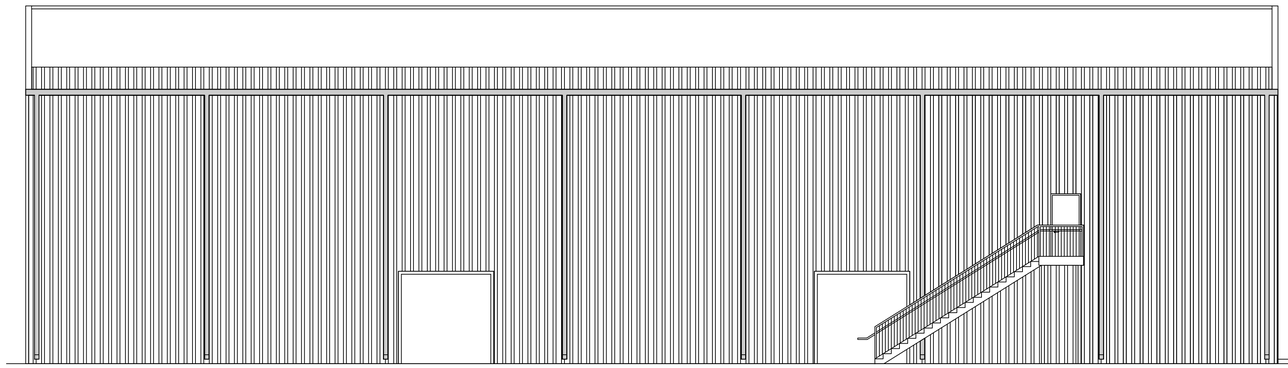

5 REAR ELEVATION
SCALE: 1/8"= 1'-0"

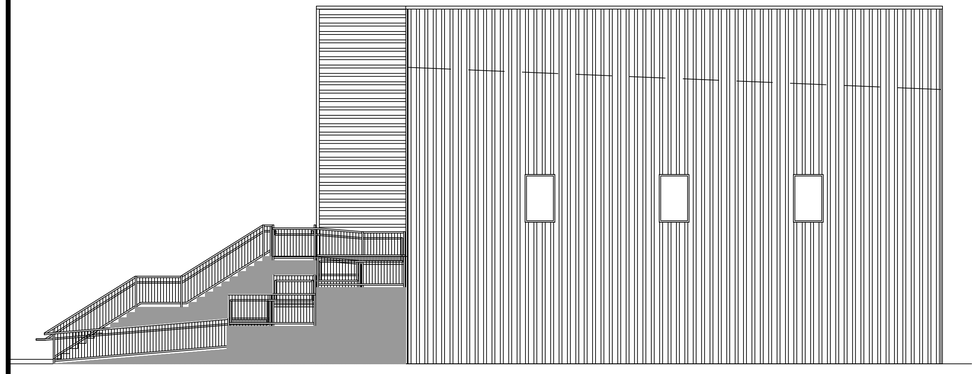

6 RIGHT ELEVATION
SCALE: 1/8"= 1'-0"

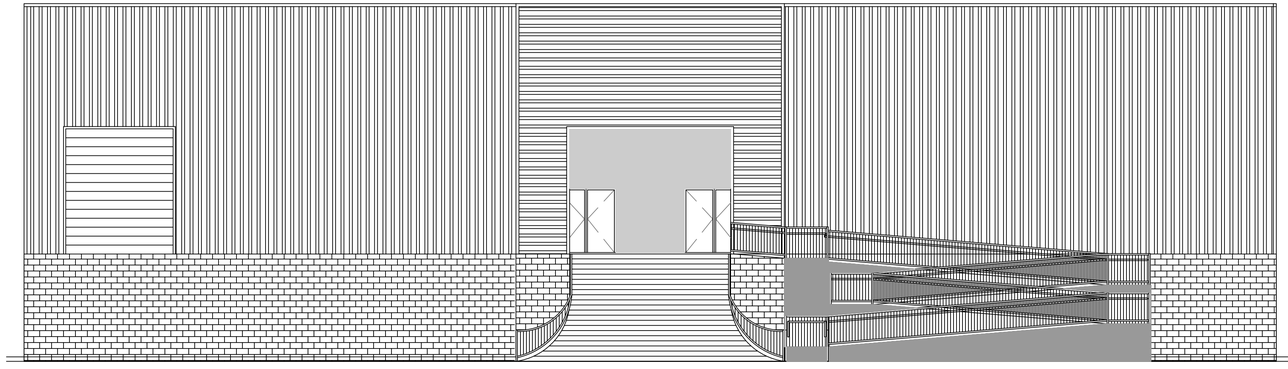

7 FRONT ELEVATION
SCALE: 1/8"= 1'-0"

DAMMON
ENGINEERING, INC.
LOUISIANA & MISSISSIPPI
www.dammonengineering.com
info@dammonengineering.com
PH: 985.649.5832
Chief Engineer: Brian Mistich, PE
Civil / Structural / Coastal
Slidell, LA 70458

REVISIONS

#	DESCRIPTION	DATE

SEAL:

NEW CARWASH FIREWORKS AND HOTEL

LOCO JO FIREWORKS

OAK HARBOR
SLIDELL, LA 70452

DRAWN BY: GKD | JOB No: | DATE: 09-11-2025
CHECKED BY: JMS

These plans and specifications, and copies thereof, as instruments of service, are and shall remain the property of Dammon Engineering and shall not be used on any other project. They are not to be changed or copied in any form or manner whatsoever, nor are they to be assigned to any third party, without first obtaining the expressed written permission and consent of Dammon Engineering. Any unauthorized use of these plans and specifications will be at the user's sole risk and without liability to Dammon Engineering.

SHEET TITLE:
ELEVATIONS

DRAWING NUMBER:

A102

SHEET No: 6 of 6