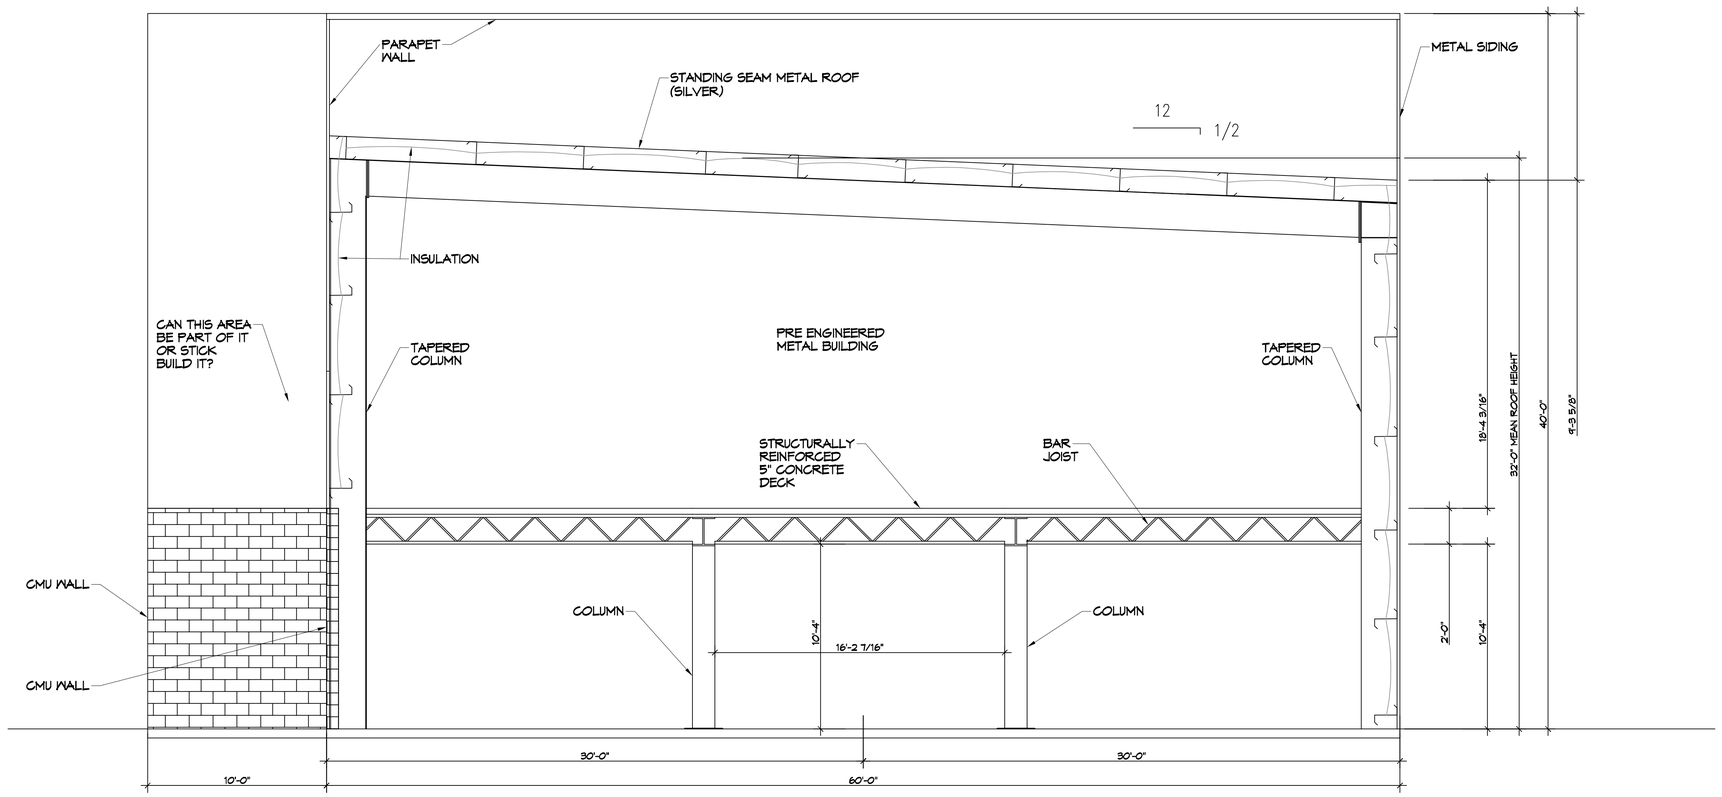

3 BUILDING SECTION

SCALE: 1/4" = 1'-0"

DAMMON ENGINEERING, INC.
LOUISIANA & MISSISSIPPI

Chief Engineer: Brian Mistich, PE
5544 Crown Trail
Slidell, LA 70458

www.dammonengineering.com
info@dammonengineering.com
PH: 985.649.5832

REVISIONS

#	DESCRIPTION	DATE

SEAL:

NEW BUILDING

LOCO JO FIREWORKS

1284 EAST HOYZE BEACH ROAD
SLIDELL, LA 70452

JOB No:
DATE: 10-28-2025
DRAWN BY: CKD
CHECKED BY: JMS

The contents of this document, including the ideas and designs contained herein, are the property of Dammon Engineering, and shall not be used for other projects or extensions of this project without written consent of Dammon Engineering. Any reproduction of this document, in whole or in part, without written consent of Dammon Engineering is prohibited. Any other use of this document is at the sole risk of the person or entity using the document for purposes for which it has been prepared and is intended without written consent of Dammon Engineering. Dammon Engineering assumes no responsibility for any other use of this document.

SHEET TITLE:
BUILDING SECTION

DRAWING NUMBER:

A103

SHEET No: 3 of 3

FILE NAME: J:\- Office Warehouse\100 Fireworks\Drawings\Current Drawings\A103 - Building Section.dwg PLOT DATE & TIME: Thursday, November 6, 2025 9:08:03 AM