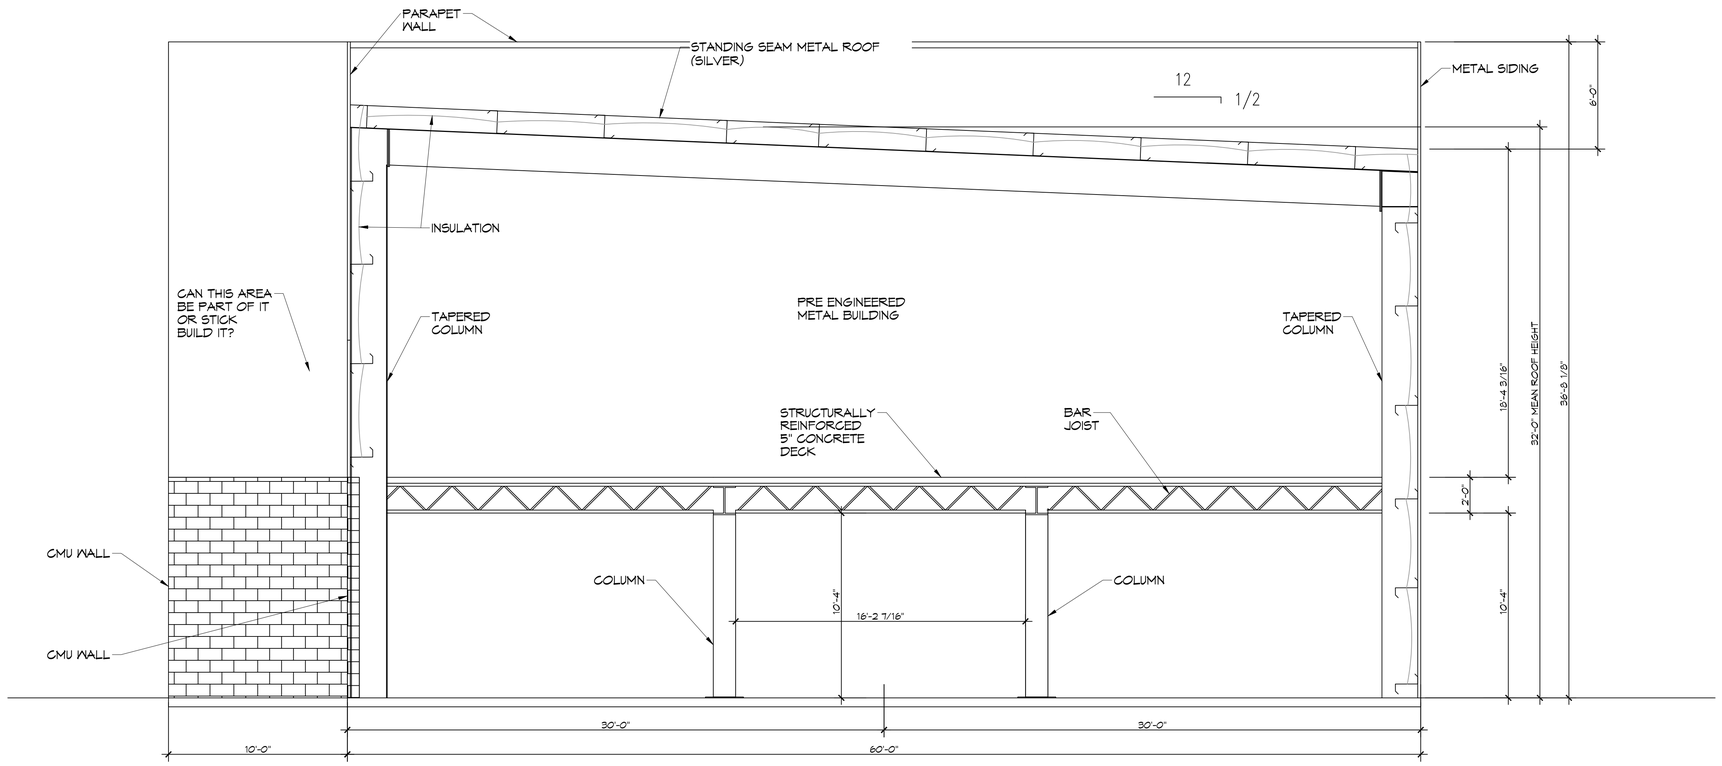

3 BUILDING SECTION

SCALE: 1/4"= 1'-0"

DAMMON ENGINEERING, INC.
LOUISIANA & MISSISSIPPI

Chief Engineer: Brian Mistich, PE
5544 Highway 70 Trail
Slidell, LA 70458

www.dammonengineering.com
info@dammonengineering.com
PH: 985.649.5832

REVISIONS

#	DESCRIPTION	DATE

SEAL:

NEW BUILDING

LOCO JO FIREWORKS

1234 EAST HOYKE BEACH ROAD
SLIDELL, LA 70452

JOB No:	
DATE:	11-7-2025
DRAWN BY:	GKD
CHECKED BY:	JMS

These plans remain the property of Dammon Engineering, Inc. They are to be used only for the specific project for which they have been prepared and developed without written consent of Dammon Engineering, Inc. Any other use or reproduction without written consent of Dammon Engineering, Inc. is prohibited.

SHEET TITLE:
BUILDING SECTION

DRAWING NUMBER:

A103

SHEET No: 3 of 3

FILE NAME: J:\- Office Warehouse\LOCO Fireworks\Drawings\Current Drawings\A103 - Building Section.dwg PLOT DATE & TIME: Friday, November 7, 2025 9:24:17 AM