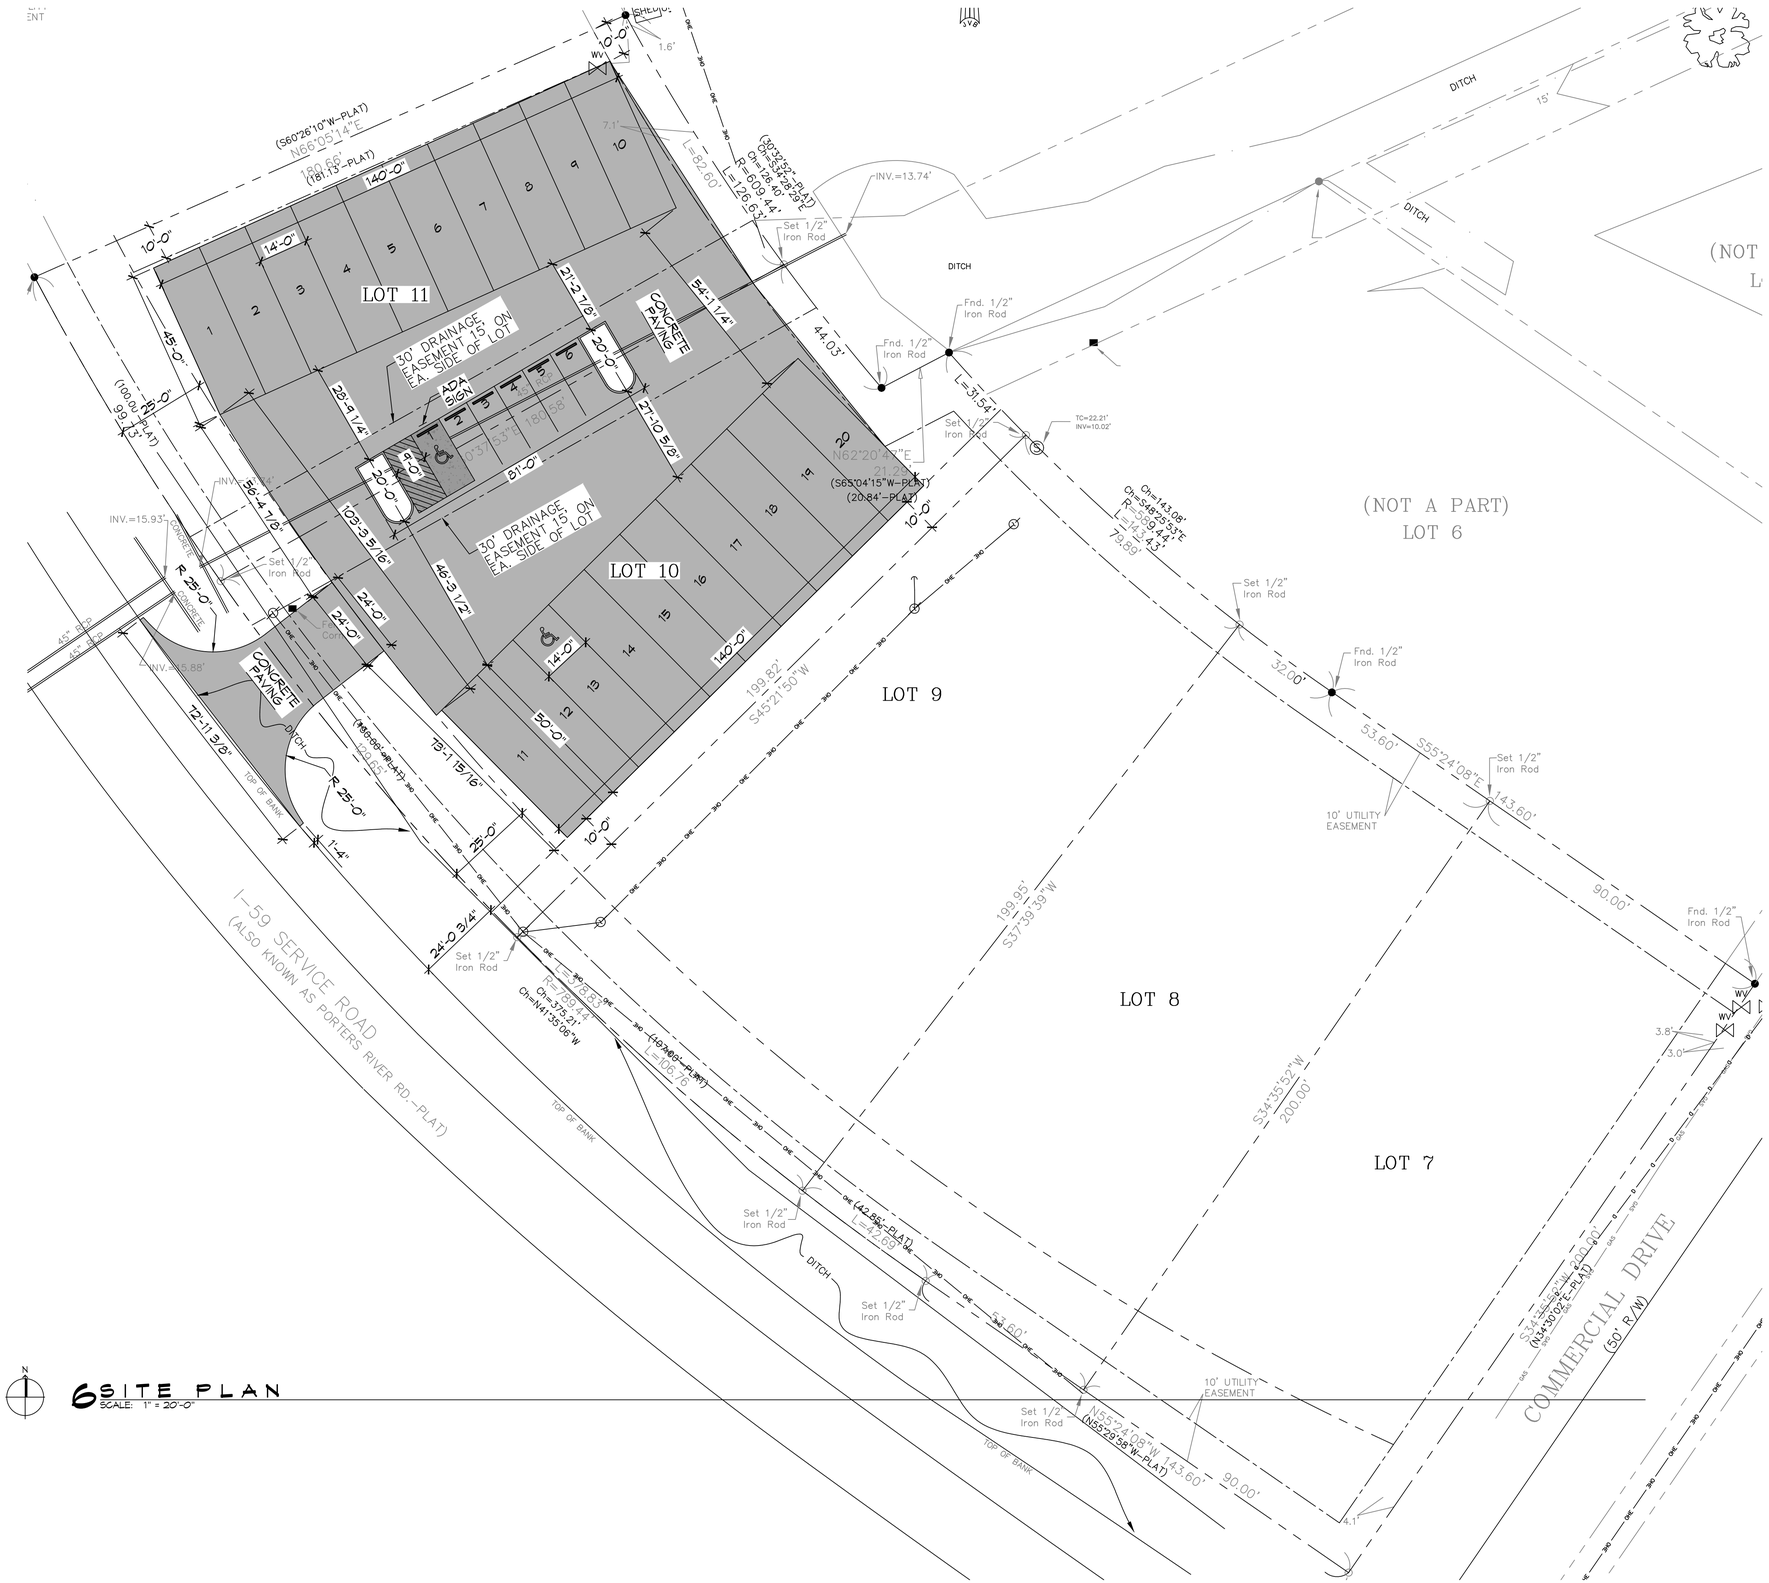

6 SITE PLAN

SCALE: 1" = 20'-0"

PARKING

6 PARKING SPACES REQUIRED
6 PARKING PLACES PROVIDED

PLANING

LOT 10-11
ZONED HC-2

FLOOD ZONE

ZONE "X"

BUILDING ELEVATION

BASE FLOOD ELEVATION = N/A
FINISHED FLOOR ELEVATION = 24.0'

SITE LIGHTING

EXTERIOR LIGHTING SHALL BE SHADED OR INWARDLY DIRECTED IN SUCH A MANNER SO THAT NO DIRECT LIGHTING OR GLARE BE CAST BEYOND THE PROPERTY LINE. THE INTENSITY OF SUCH LIGHTING SHALL NOT EXCEED ONE FOOT CANDLE AS MEASURED AT THE ABUTTING PROPERTY LINE.

DAMMON ENGINEERING, INC.
LOUISIANA & MISSISSIPPI
www.dammonengineering.com
info@dammonengineering.com
PH: 985.649.5832

Chief Engineer: Brian Mistch, PE
554 Old Spanish Trail
Slidell, LA 70458

#	DESCRIPTION	DATE

REVISIONS

SEAL:

NEW BOAT STORAGE
59 INVESTMENTS

59190 I 59 SERVICE ROAD
PEARL RIVER, LA 70452

JOB No:	
DATE:	06-27-2022
DRAWN BY:	CKD
CHECKED BY:	JMS

The plans & drawings and specifications, designs and drawings, dimensional details & specifications, shall remain the property of Dammon Engineering, and no part thereof shall be used, reproduced or transmitted in any form or means without the prior written permission of Dammon Engineering. Read carefully and take drawings & specifications and compare with site conditions before proceeding with work. Report any discrepancies to Dammon Engineering.

SHEET TITLE:
SITE PLAN

DRAWING NUMBER:
C101

SHEET No: 1 of X