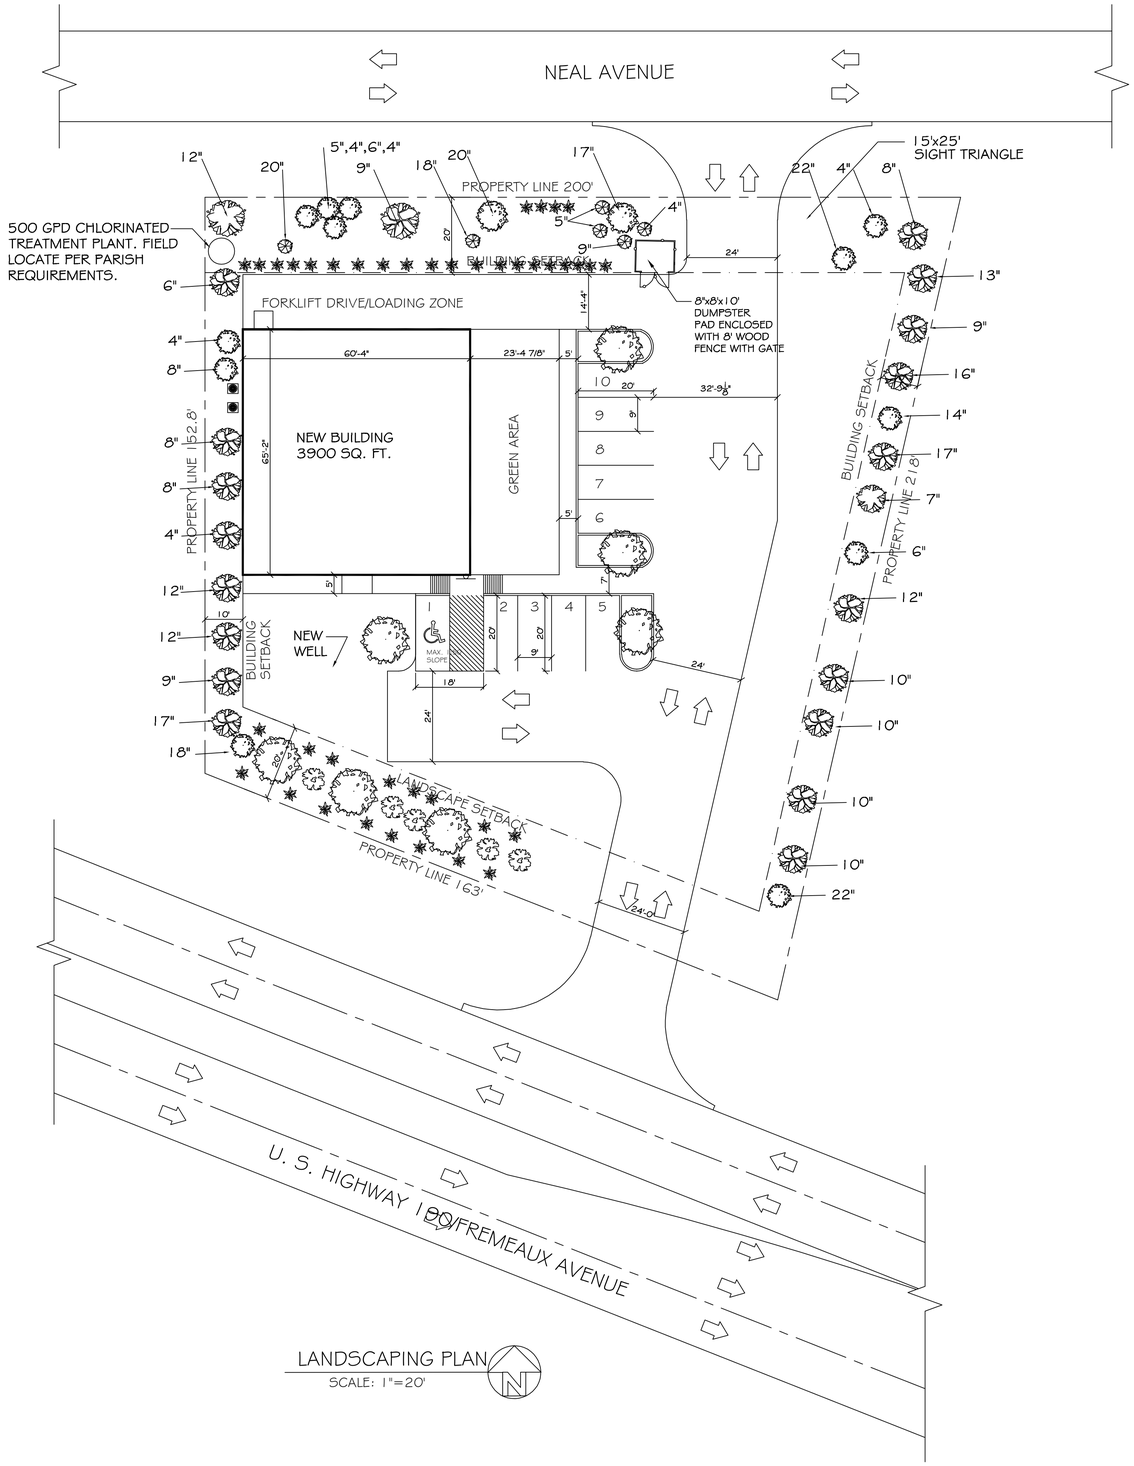

LANDSCAPING PLAN
SCALE: 1"=20'

LANDSCAPE LEGEND

- EXISTING WHITE OAK
- EXISTING PINE TREE
- EXISTING MAGNOLIA TREE
- CLASS A TREE - LITTLE JEM MAGNOLIA
- INDIAN HAWTHORNE
- CLASS B TREE - CRAPE MYRTLE

J:\DAMMON\Dammon Logo\Dammon Logo.jpg

dammoneng@bellsouth.net
dammoneng@bellsouth.net
PHONE: 985-649-5832
FAX: 985-641-5950

CHIEF ENGINEER: EMMETT DAMMON, P.E.
CHIEF ARCHITECT: ROBERT WALTSE
5144 JOHN WRIGHT ROAD
SLIDELL, LA 70458

RAY HORVATH FLOORWORKS AND BLINDS

RETAIL
1960 SHORTCUT ROAD
SLIDELL, LA 70458

JOB No:	2152	DATE:	11-13-12
DRAWN BY:	BSN	CHECKED BY:	BSN

The above drawings and specifications, designs and arrangements represented thereby are and shall remain the property of the undersigned and are not to be loaned, copied or disclosed to others, nor used in other projects or for other purposes than specifically indicated on the drawings without the written consent of the undersigned. Visual contact with these drawings or specifications shall constitute prima facie evidence of acceptance of these restrictions.

REVISIONS

#	DESCRIPTION	DATE

LANDSCAPING PLAN

SHEET No:

C-1