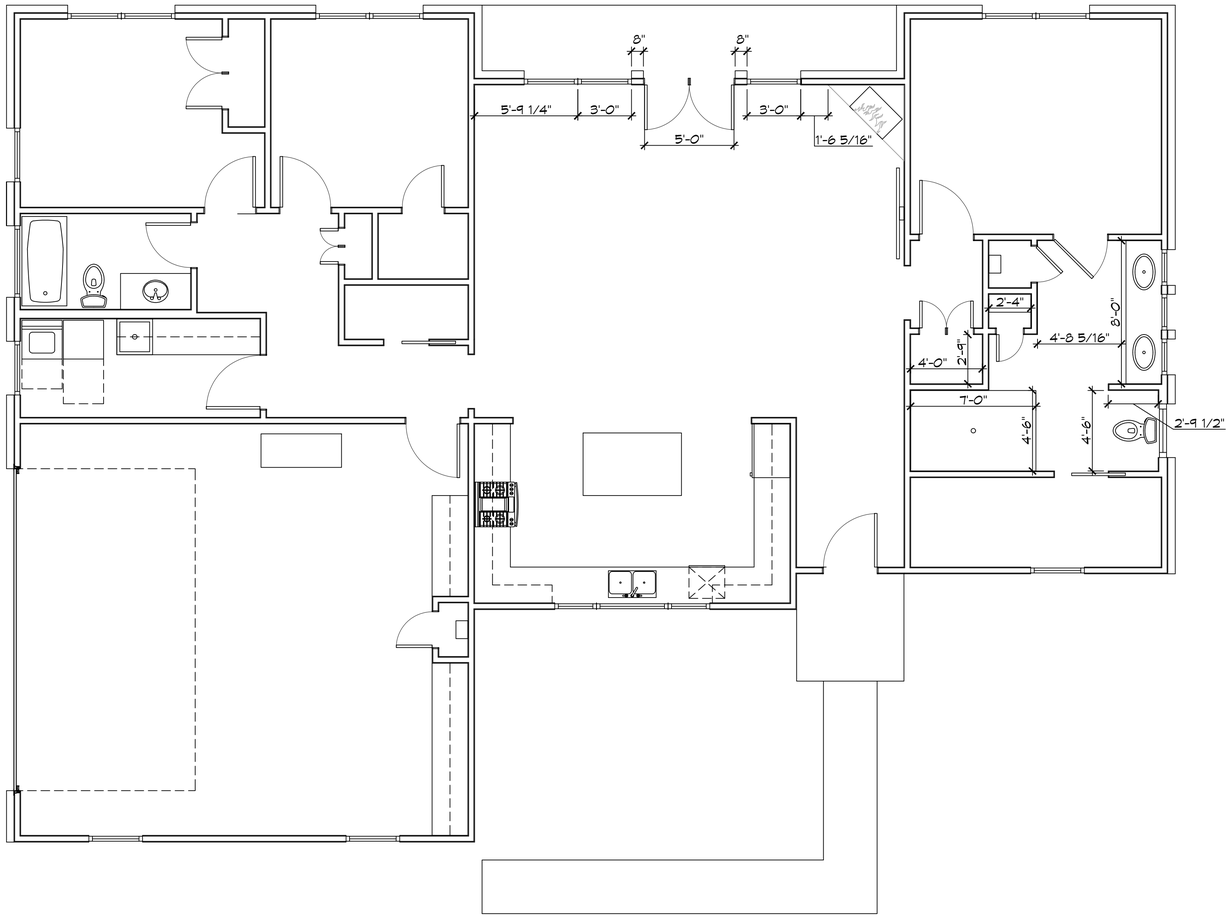

1 REMODIFIED FLOOR PLAN
SCALE: 3/16" = 1'-0"

SQUARE FEET

LIVING	1684
FRONT PORCH	36
REAR PORCH	85
GARAGE	575
TOTAL SQ. FT.	2380

DAMMON ENGINEERING, INC.
LOUISIANA & MISSISSIPPI
www.dammonengineering.com
info@dammonengineering.com
PH: 985.649.5832
Chief Engineer: Brian Mistich, PE
554 Cypress Trail
Slidell, LA 70458

REVISIONS

#	DESCRIPTION	DATE

SEAL:

HOUSE PLAN
BRIAN AND JANET MISTICH
LOT -
SLIDELL, LA 70460

DATE: 03-19-2025
JOB No:
SCA CHECKED BY: CKD
DRAWN BY:

All rights reserved. The property of Dammon Engineering, Inc. and shall not be reproduced, used, or disclosed to others without written consent. The reproduction, alteration, or modification of this document, in whole or in part, without written permission from Dammon Engineering, Inc. is prohibited. Any other person who receives this document should note that it is the property of Dammon Engineering, Inc., and that it is loaned upon the express agreement that it will be returned to Dammon Engineering, Inc. upon request. Any other use of this document by any other person is prohibited. Reproducers, users, and recipients agree to indemnify and hold Dammon Engineering, Inc. harmless for any loss or damages resulting from the use of this document for purposes for which the plans were prepared and analyzed, without written consent of Dammon Engineering, Inc. Dammon Engineering, Inc. assumes no responsibility for any other use of this document.

SHEET TITLE:
FLOOR PLAN OPTIONS

DRAWING NUMBER:
A101

SHEET No: 1 of 13

FILE NAME: J:\- RESIDENTIAL\Brian and Janet Mistich\Current Drawings\A101 - Floor Plan.dwg PLOT DATE & TIME: Tuesday, April 1, 2025 8:40:37 AM