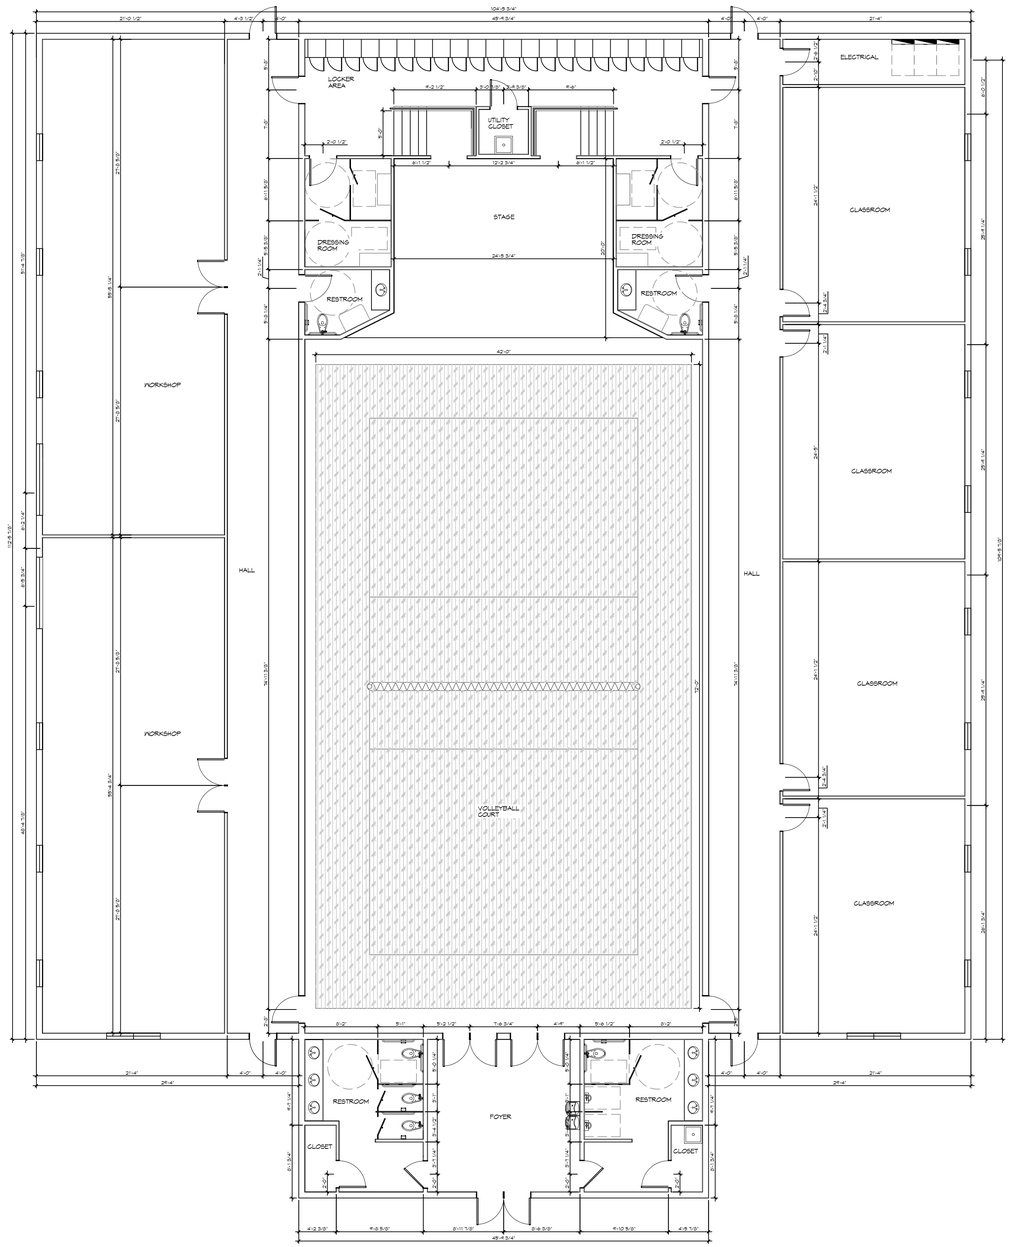

N

1 FLOOR PLAN

SCALE: 1/8"=1'-0"

FILE NAME: J:\- Schools Private\Pope John Paul Sidell Auditorium\Journal Drawings\A101 - Floor Plan.dwg PLOT DATE & TIME: Thursday, October 24, 2024 4:52:52 PM

DAMMON ENGINEERING, INC.
LOUISIANA & MISSISSIPPI

www.dammonengineering.com
Video@dammonengineering.com
PH: 985.649.5832 F: 985.641.5950

Chief Engineer: Brian Mistich, PE
5500 Clusserath Trail
Slidell, LA 70458

#	DESCRIPTION	DATE

REVISIONS

POPE JOHN PAUL AUDITORIUM

3770 LEGGETT ROAD
SLIDELL, LA 70460

JOB No:	2295
DATE:	10-22-2024
DRAWN BY:	CKD
CHECKED BY:	JMS

THIS DRAWING IS A PROFESSIONAL WORK PRODUCT AND IS PROPRIETARY IN NATURE. THIS DRAWING AND ANY DATA HEREON IS THE PROPERTY OF DAMMON ENGINEERING, AND YOU ARE PERMITTED AND THE RIGHT IS GRANTED TO USE THIS DRAWING AND DATA FOR THE PURPOSE OF CONSTRUCTION OF THE PROJECT FOR WHICH THIS HAS BEEN PREPARED AND DEVELOPED WITHOUT WRITTEN CONSENT OF DAMMON ENGINEERING, AND ANY OTHER USE OR REPRODUCTION IS PROHIBITED.

SHEET TITLE:
FLOOR PLAN

DRAWING NUMBER:
A101

SHEET No: 1 of 1